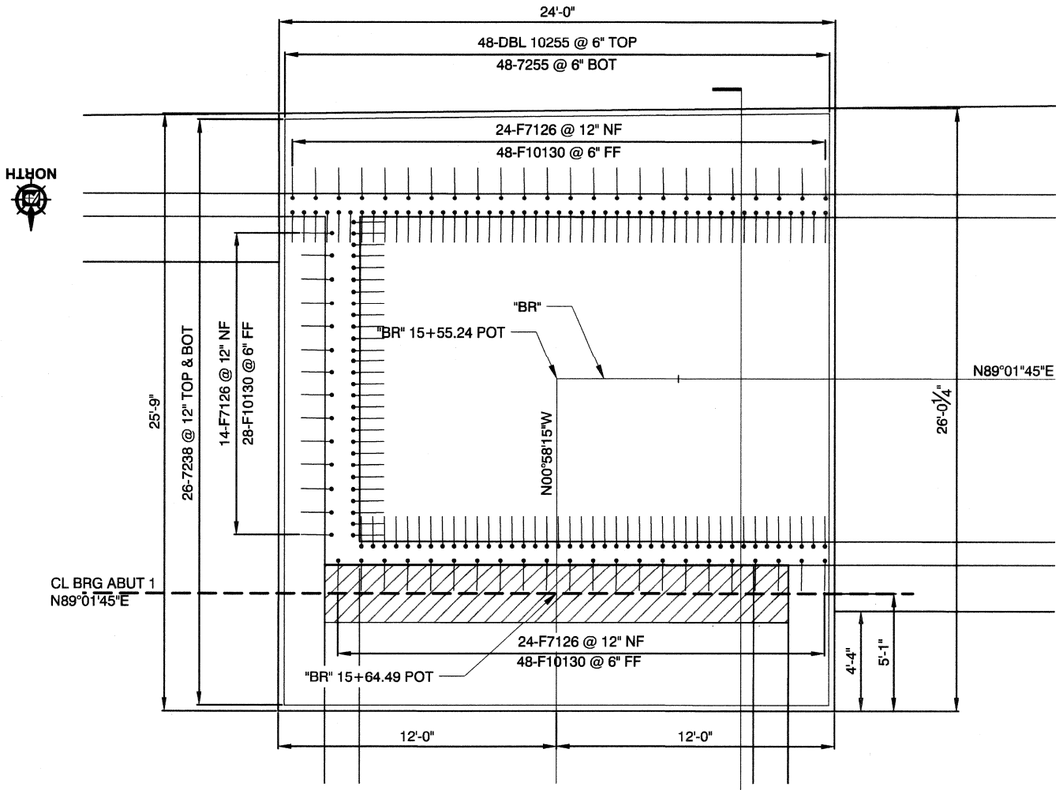

FOUNDATION PLAN

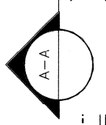

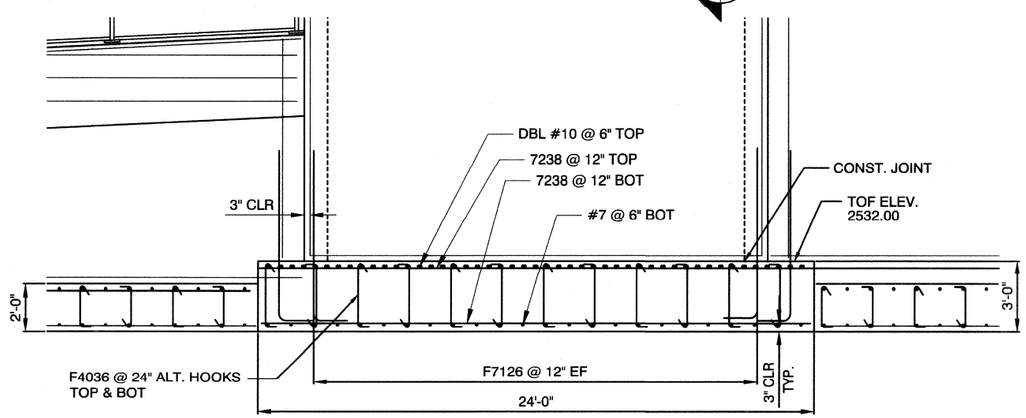

FOUNDATION ELEVATION (ABUTMENT 1)

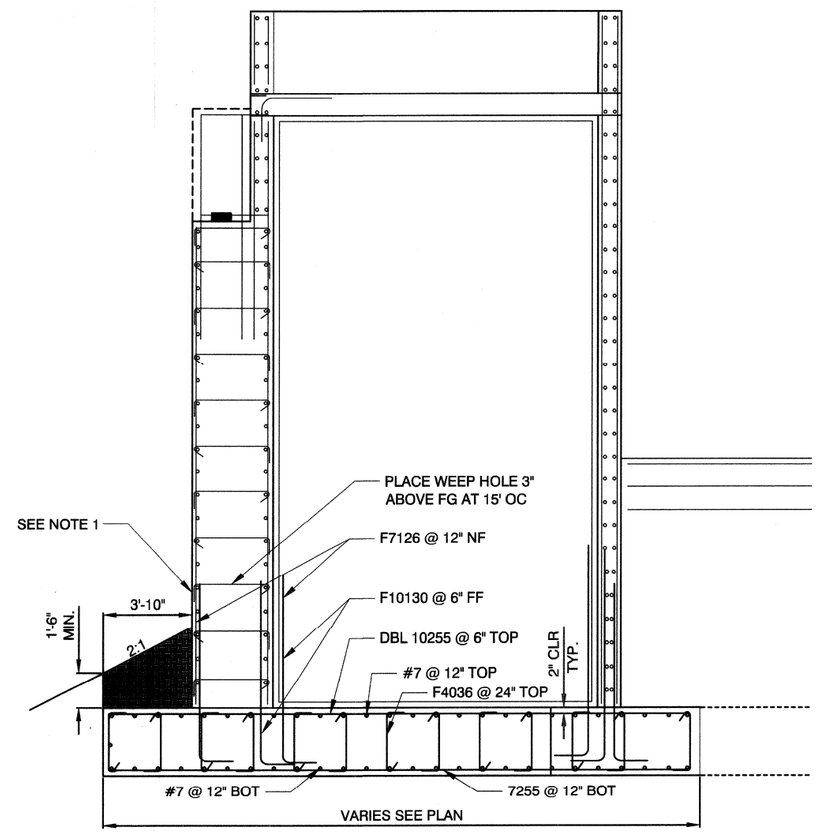

FOUNDATION SECTION A-A (ABUTMENT 1)

NOTES:

1. SEE SHEET BRS-714 FOR WEEPHOLE DETAILS
2. SEE AESTHETIC DRAWINGS FOR AESTHETIC TREATMENTS.
3. SEE ELECTRICAL DRAWINGS FOR CONDUIT PLACEMENT / DETAILS.

FEDERAL PROJECT NUMBER: CM-0003(180)

NO.	DATE	REVISIONS

PREPARED BY
DEPARTMENT OF PUBLIC WORKS
CAPITAL PROJECT MGMT

POGGEMEYER DESIGN GROUP
6980 Smoke Ranch Road - Suite 110
Las Vegas, Nevada 89128 - (702) 255-5100

PREPARED FOR
CITY OF LAS VEGAS

H# 48938
BID# 17-48938
DATE: JANUARY 2018
DESIGNED BY: SRR
DRAWN BY: AP
CHECKED BY: AP
SUBMITTAL STAGE: 100% FINAL

TITLE: CIMARRON PEDESTRIAN BRIDGE AT SUMMERLIN PARKWAY

SHEET: ABUTMENT 1 FOOTING PLAN ELEVATION & SECTION

PROFESSIONAL ENGINEER MICHAEL VECCHIARELLI EXP. 06-30-18 CIVIL No. 9052

SHEET
BRS-201
23 OF 86
DRAWING NO.
676-22

G:\14078 CIMARRON PEDESTRIAN BRIDGE\H48938\SHEET SET\DWG\H48938-07-S02.DWG
1/8/18