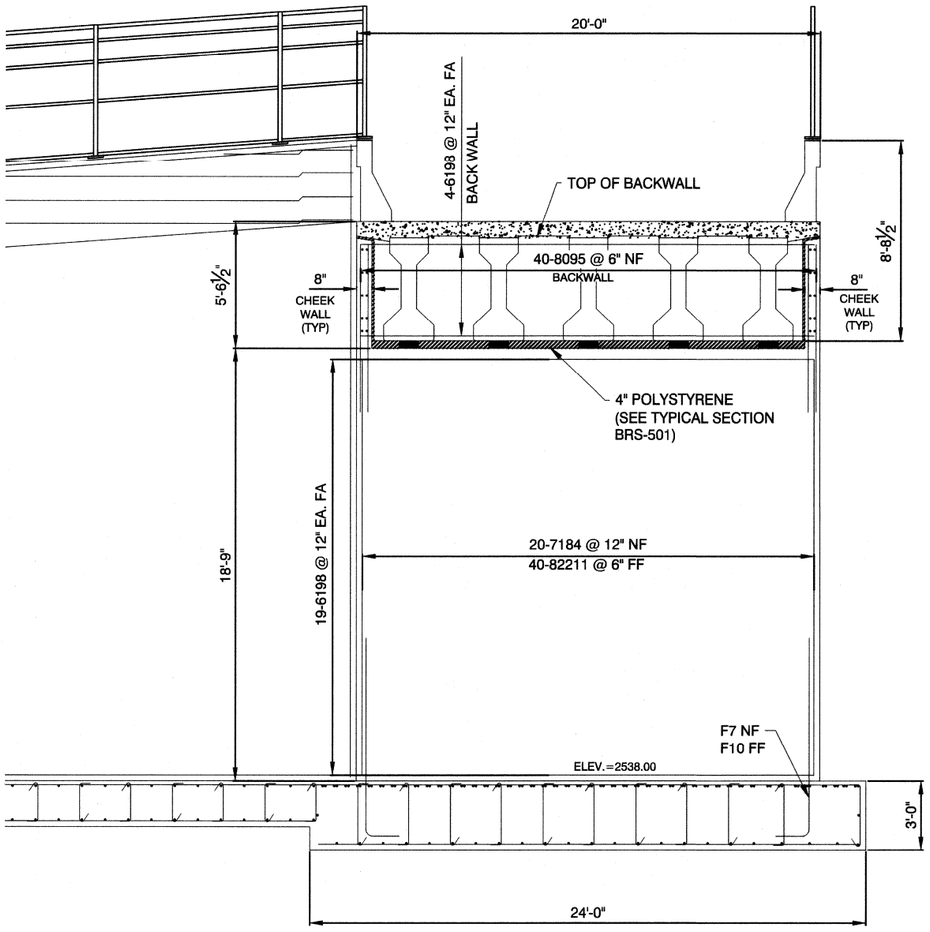

ABUTMENT 2 ELEVATION

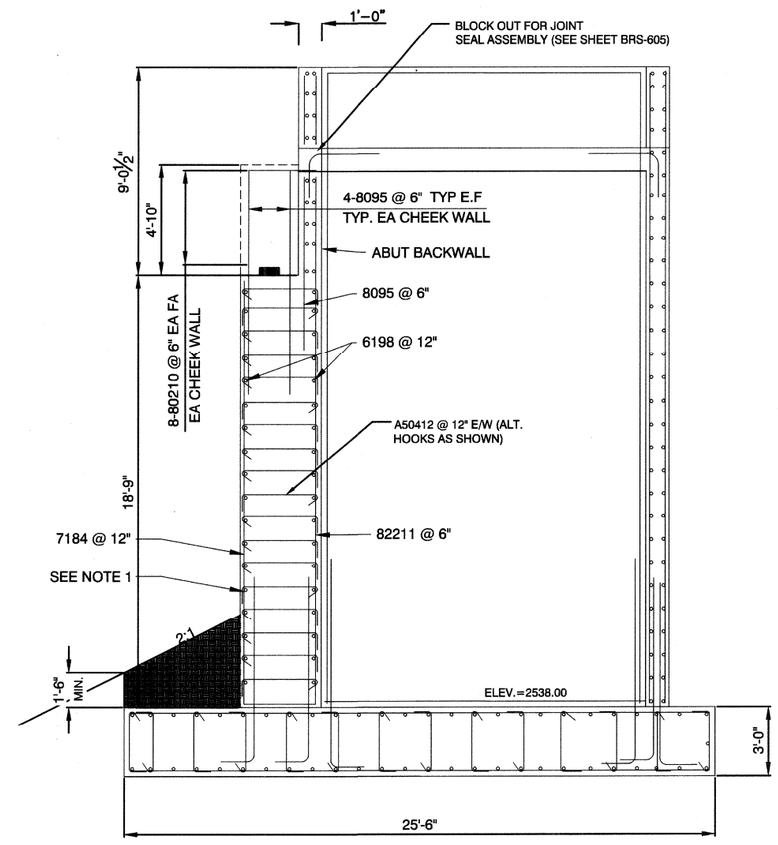

SECTION (ABUTMENT 2)

NOTES:

1. SEE SHEET BRS-714 FOR WEEPHOLE DETAILS
2. SEE AESTHETIC DRAWINGS FOR AESTHETIC TREATMENTS.
3. SEE ELECTRICAL DRAWINGS FOR CONDUIT PLACEMENT / DETAILS.

FEDERAL PROJECT NUMBER. CM-0003(160)

NO.	DATE	REVISIONS

PREPARED BY
DEPARTMENT OF PUBLIC WORKS
CAPITAL PROJECT MGMT

POGGEMEYER DESIGN GROUP
6960 Smoke Ranch Road, Suite 110
Las Vegas, Nevada 89128 - (702) 255-8100

PREPARED FOR
CITY OF LAS VEGAS

H# 48938
BID# 17.48938
DATE: JANUARY 2018
DESIGNED BY: SRR
DRAWN BY: AP
CHECKED BY: AP
SUBMITTAL STAGE: 100% FINAL

TITLE
CIMARRON PEDESTRIAN BRIDGE AT SUMMERLIN PARKWAY

SHEET
ABUTMENT NO. 2 WALL DETAILS

PROFESSIONAL ENGINEER - STATE OF NEVADA
MICHAEL VECCHIARELLI
EXP. 06-30-18
CIVIL
No. 9052
3-9-18

SHEET
BRS-303
28 OF 86

DRAWING NO.
676-22

G:\14078 CIMARRON PEDESTRIAN BRIDGE\H48938\SHEET SET\DWG\H48938-07-S03.DWG
1.9/18