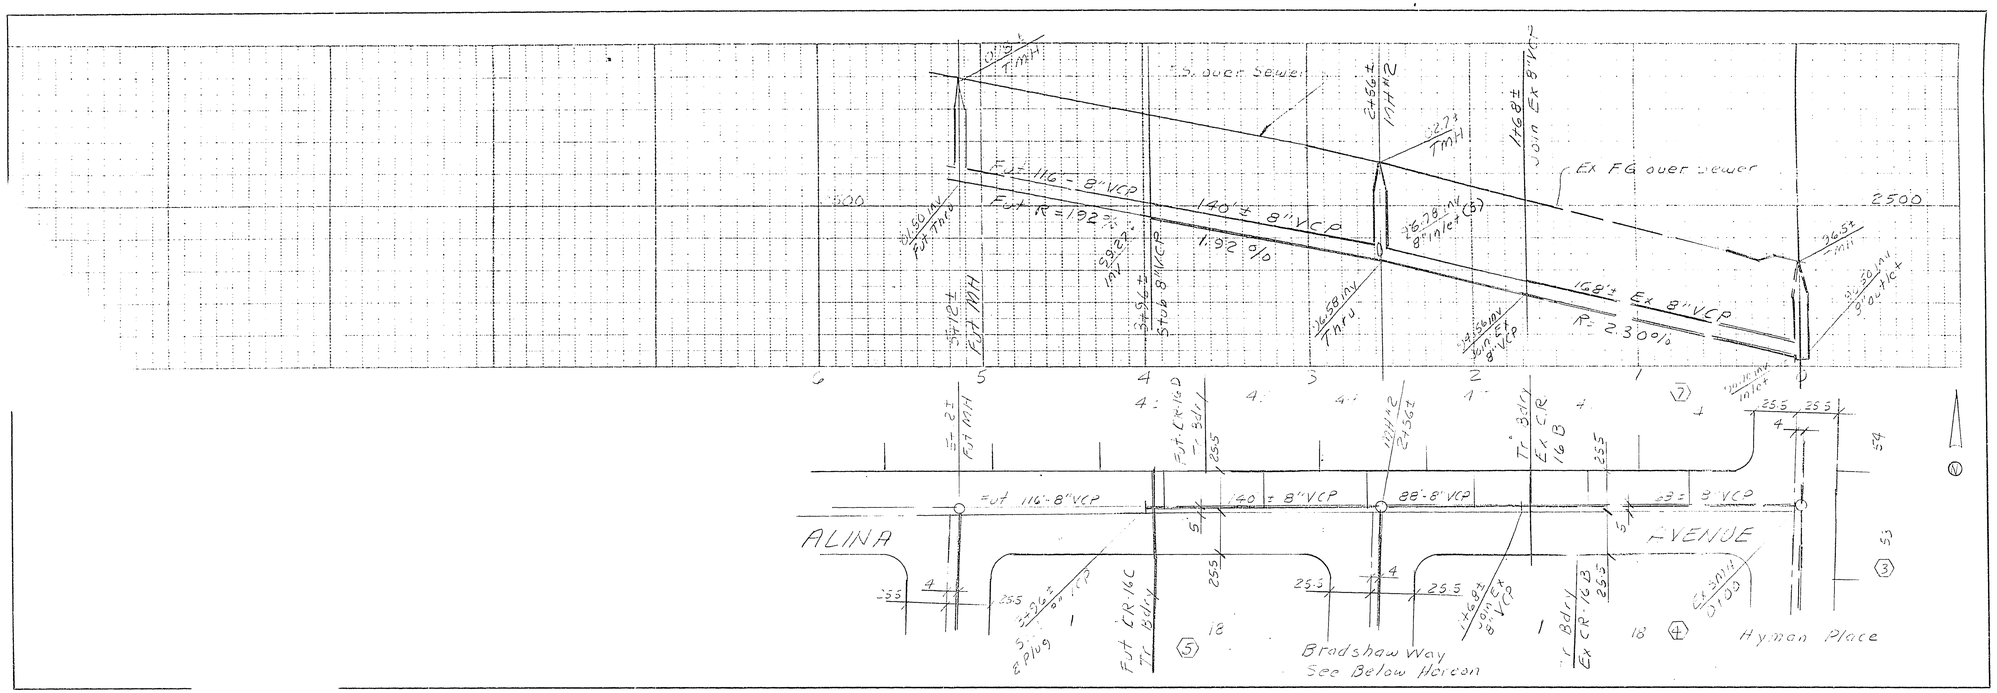

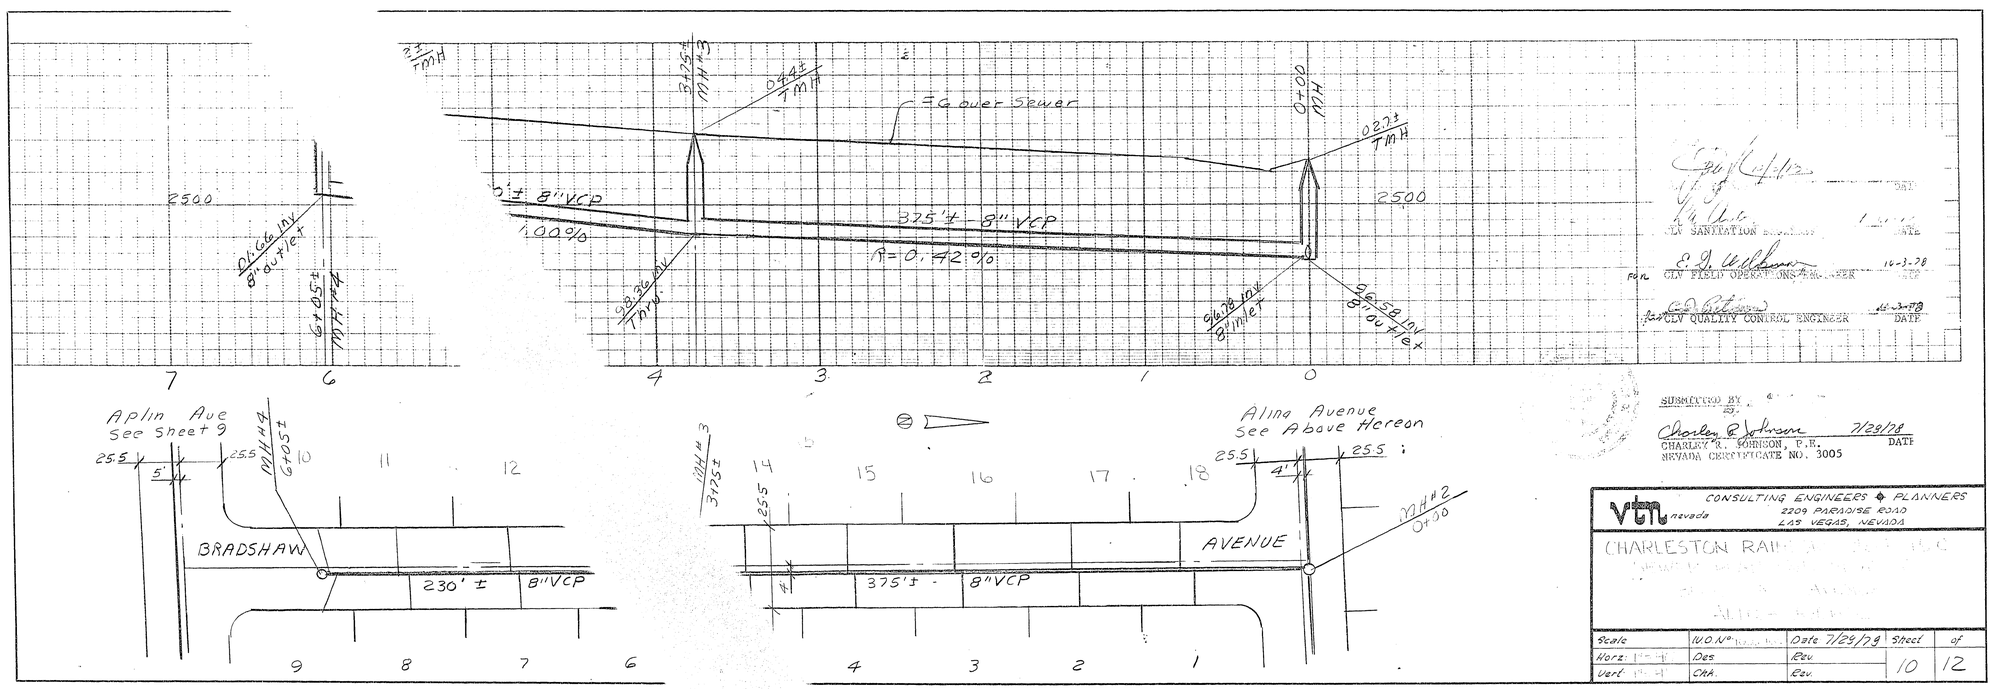

CITY OF LAS VEGAS
CITY SANITATION ENGINEER — DATE
CLV FIELD OPERATIONS MANAGER — DATE 10-3-78
CLV QUALITY CONTROL ENGINEER — DATE 10-3-78

SUBMITTED BY
CHARLEY R. JOHNSON, P.E. — DATE 7/25/78
NEVADA CERTIFICATE NO. 3005

VTN nevada
CONSULTING ENGINEERS ◆ PLANNERS
2209 PARADISE ROAD
LAS VEGAS, NEVADA

CHARLESTON RA[illegible]

Scale	W.O.N°	Date 7/25/79	Sheet	of
Horz.	Des.	Rev.	10	12
Vert.	Chk.	Rev.		

DIETZGEN 135 IMPERIAL CLOTH

3-74-1055-16C