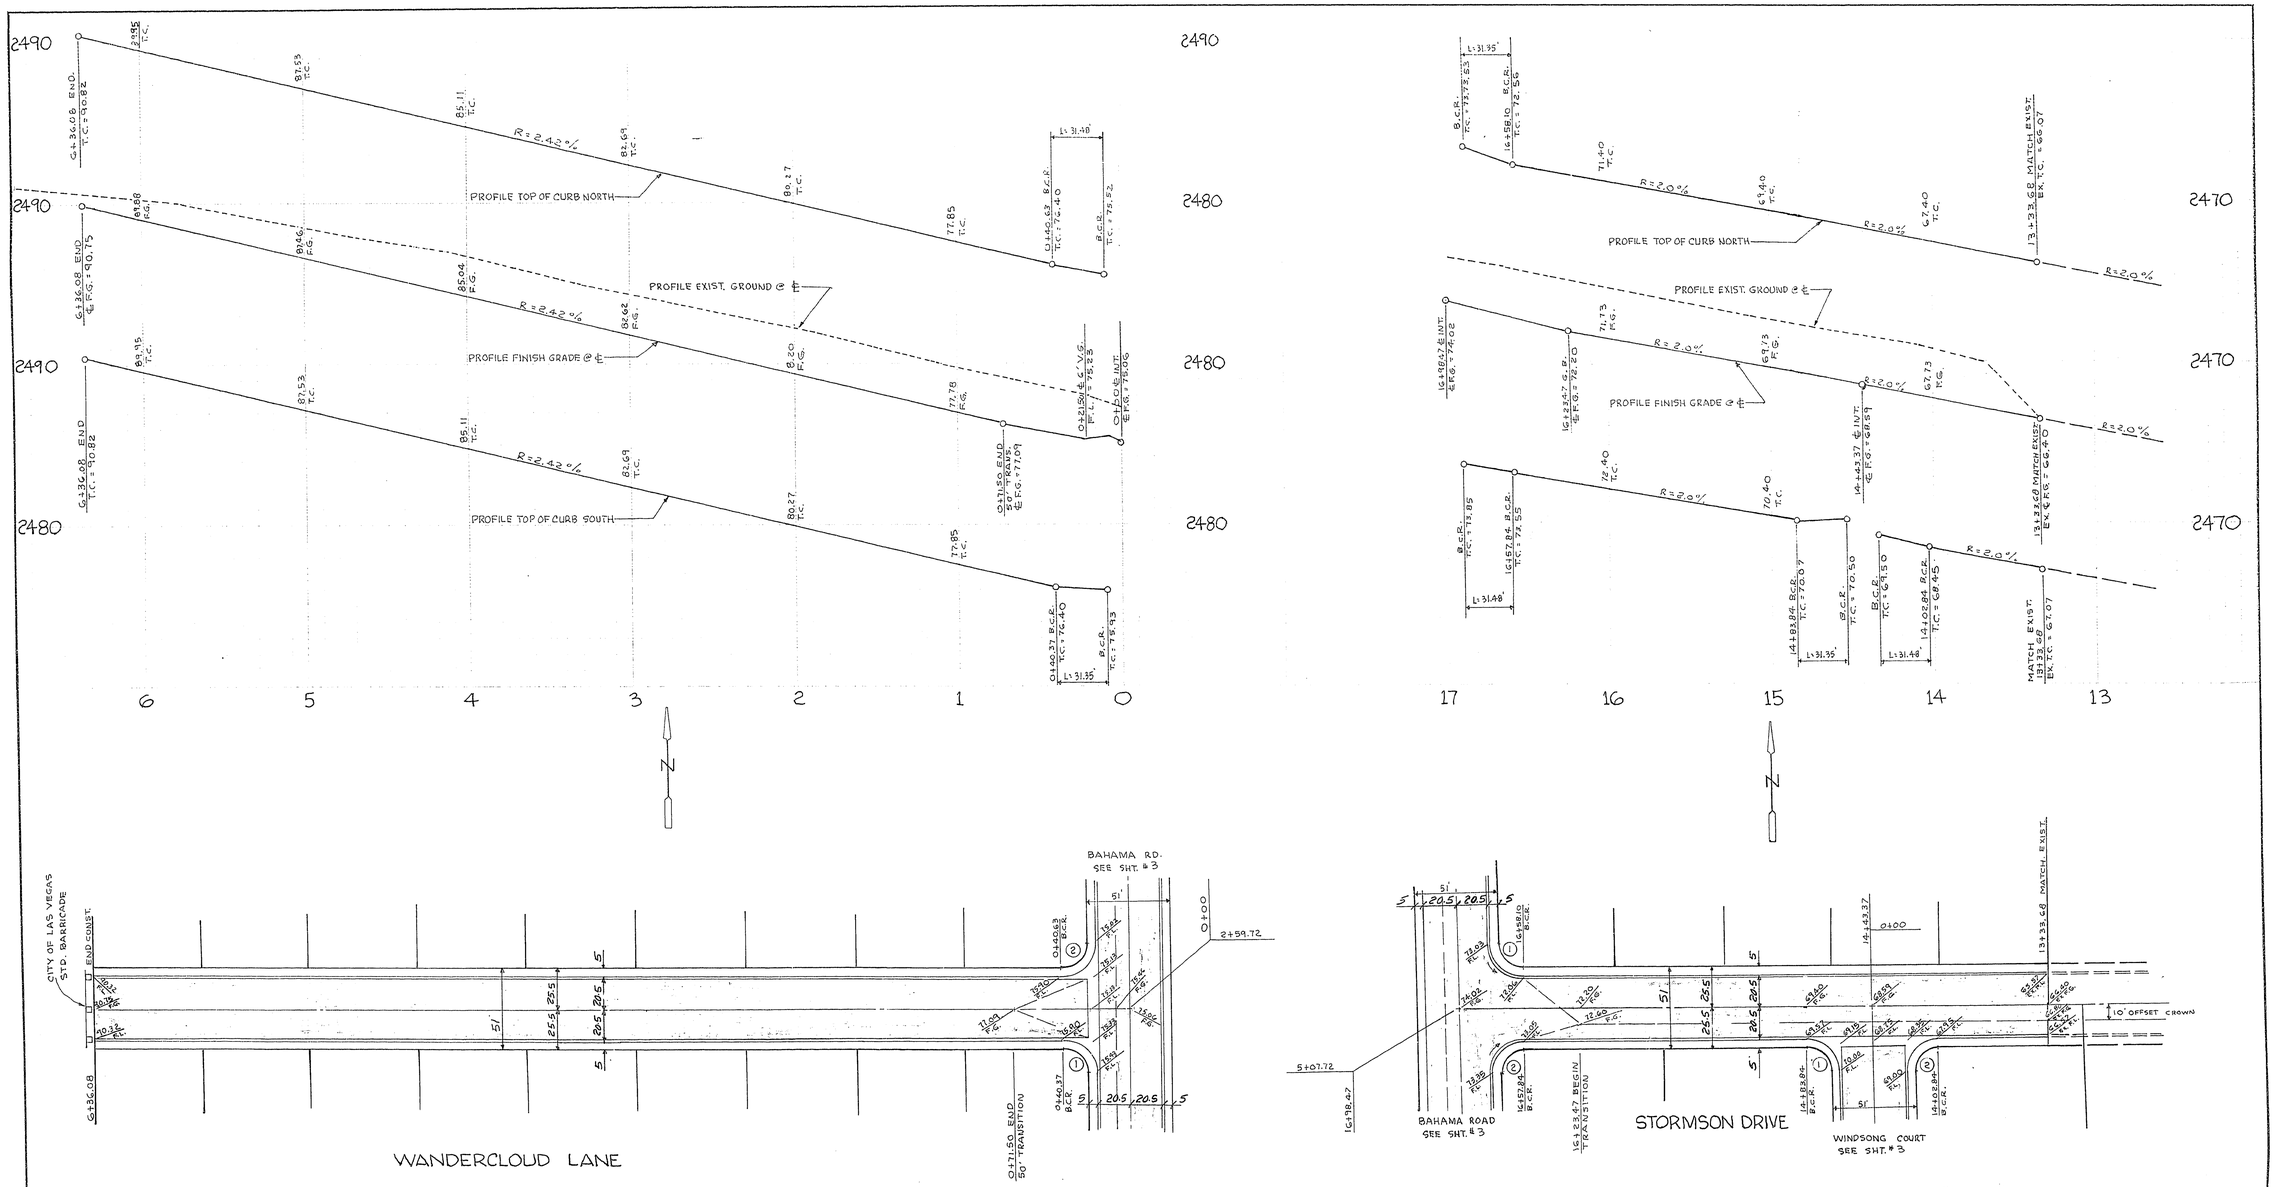


B.C.R. CURVE DATA

| NO. | Δ | R | L | T |
|---|---|---|---|---|
| 1 | 89°48'51" | 20' | 31.35' | 19.93' |
| 2 | 90° 11'09" | 20' | 31.48' | 20.07' |

APPROVED BY

William J. Stevens 8/2/76
LAS VEGAS CITY ENGINEER DATE

[illegible] 8-11-76
LAS VEGAS FIELD ENGINEER DATE

SUBMITTED BY

Charley R. Johnson
CHARLEY R. JOHNSON R.P.E. # 3005 DATE

VSTM nevada
CONSULTING ENGINEERS • PLANNERS
2209 PARADISE ROAD, LAS VEGAS, NEVADA 89105
(702) 735-0227

# CHARLESTON RAINBOW UNIT No. 14A STREET IMPROVEMENT PLAN STORMSON DRIVE WANDERCLOUD LANE

| SCALE: | WO. NO. 1066-14A | DATE 7/7/76 | SHEET | OF |
|---|---|---|---|---|
| HORIZ: 1" = 40' | DES. | REV. | 2 | 8 |
| VERT: 1" = 4' | CHK. | REV. | | |

107y-1055-14A