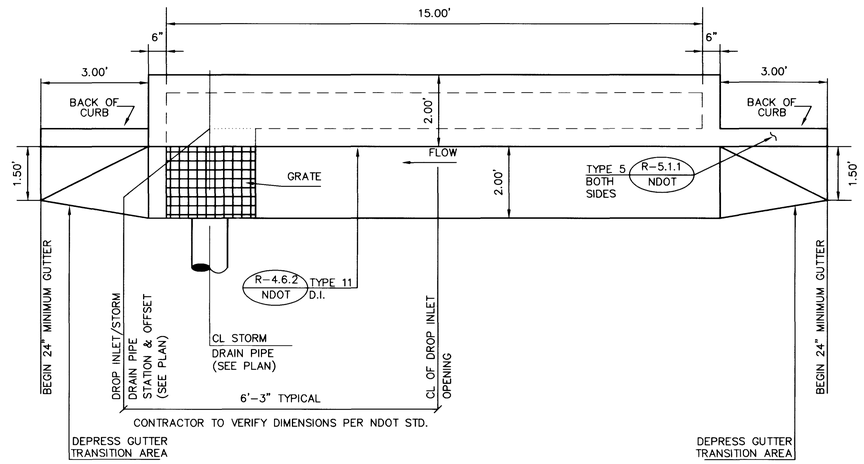

TYPE 11 GUTTER TRANSITION DETAIL

SCALE: N.T.S.

8 / —

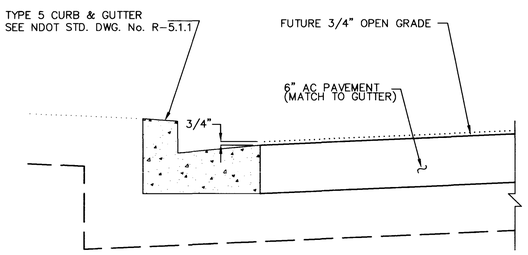

TYPICAL PAVEMENT/CURB MATCH UP

NO SCALE

6 / —

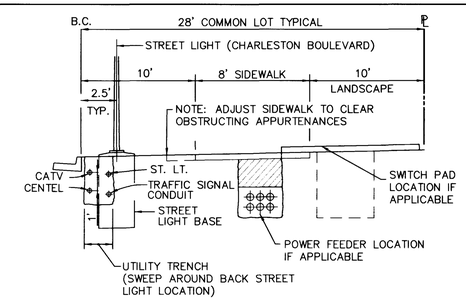

TYPICAL UTILITY LOCATION DETAIL

SCALE: N.T.S.

2 / —

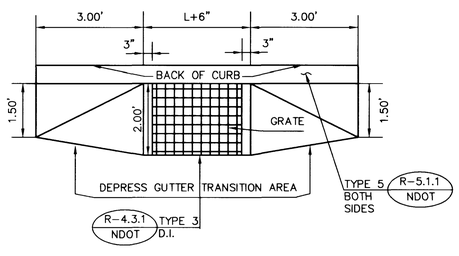

TYPE 3 GUTTER TRANSITION DETAIL

NO SCALE

9 / —

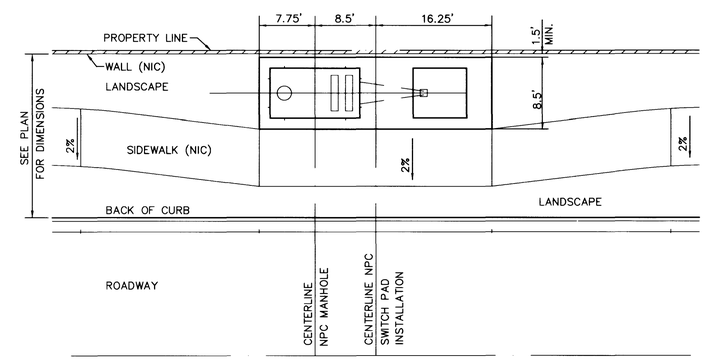

TYPICAL SIDEWALK LAYOUT AT SWITCH PADS

SCALE: N.T.S.

1 / —

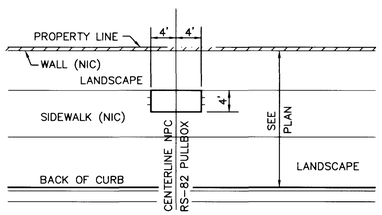

TYPICAL NPC PULL BOX LOCATION

SCALE: N.T.S.

4 / —

REV.	DATE	DESCRIPTION	DATE	AGEN. APP.	DATE	GCW APP.

RECOMMENDED BERT A. HUGHES P.E. NO. 10259

REGISTERED PROFESSIONAL ENGINEER BERT A. HUGHES CIVIL No. 10259 STATE OF NEVADA

G.C. WALLACE, INC.
Engineering/Architecture
1555 SOUTH RANCHO, LAS VEGAS, NEVADA 89102 (702) 363-1200
SUMMERLIN DIVISION: (702) 363-0991

SUMMERLIN
CHARLESTON BOULEVARD
PAVILION CENTER DRIVE TO TOWN CENTER DRIVE
MISCELLANEOUS DETAILS

SHEET 18
SHT 18 OF 25

JOB NO. 62012.224

F:\62012\224\DWG\IMPS\Details.dwg Wed Aug 26 15:26:11 1998

11985

107-V28/8

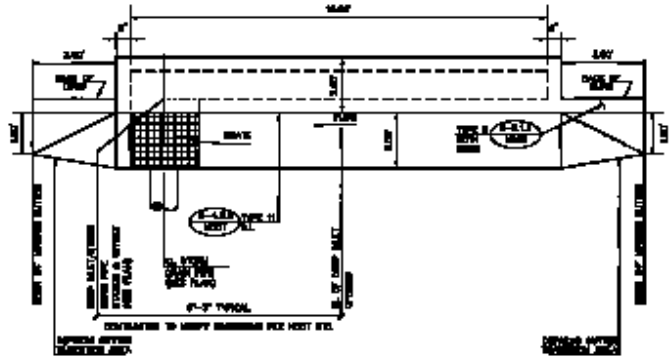

TYPE 11 GUTTER TRANSITION DETAIL 6

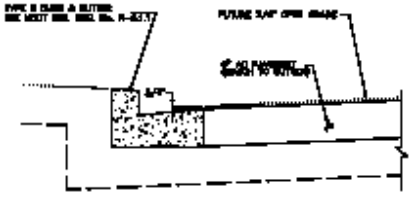

TYPICAL PAVEMENT/CURB MATCH UP 5

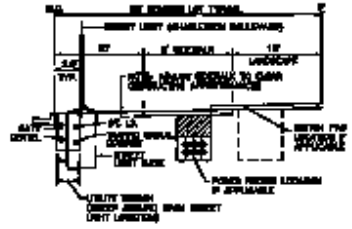

TYPICAL UTILITY LOCATION DETAIL 2

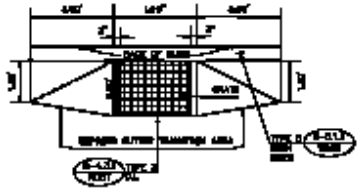

TYPE 8 GUTTER TRANSITION DETAIL 9

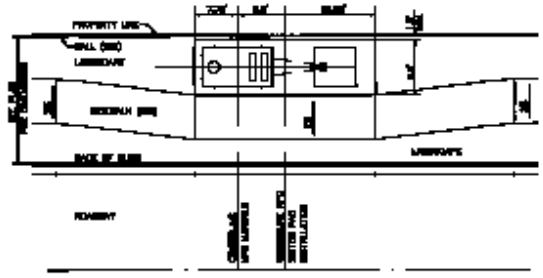

TYPICAL SIDEWALK LAYOUT AT SWITCH PADS 1

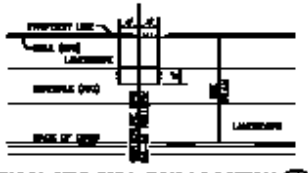

TYPICAL MPO PULL BOX LOCATION 4

CHARLESTON BOULEVARD

SHEET 16