PS "PLT", MS "C"
I:\CAD\PUBWRKS\5546\5546-INT.DWG

357.18

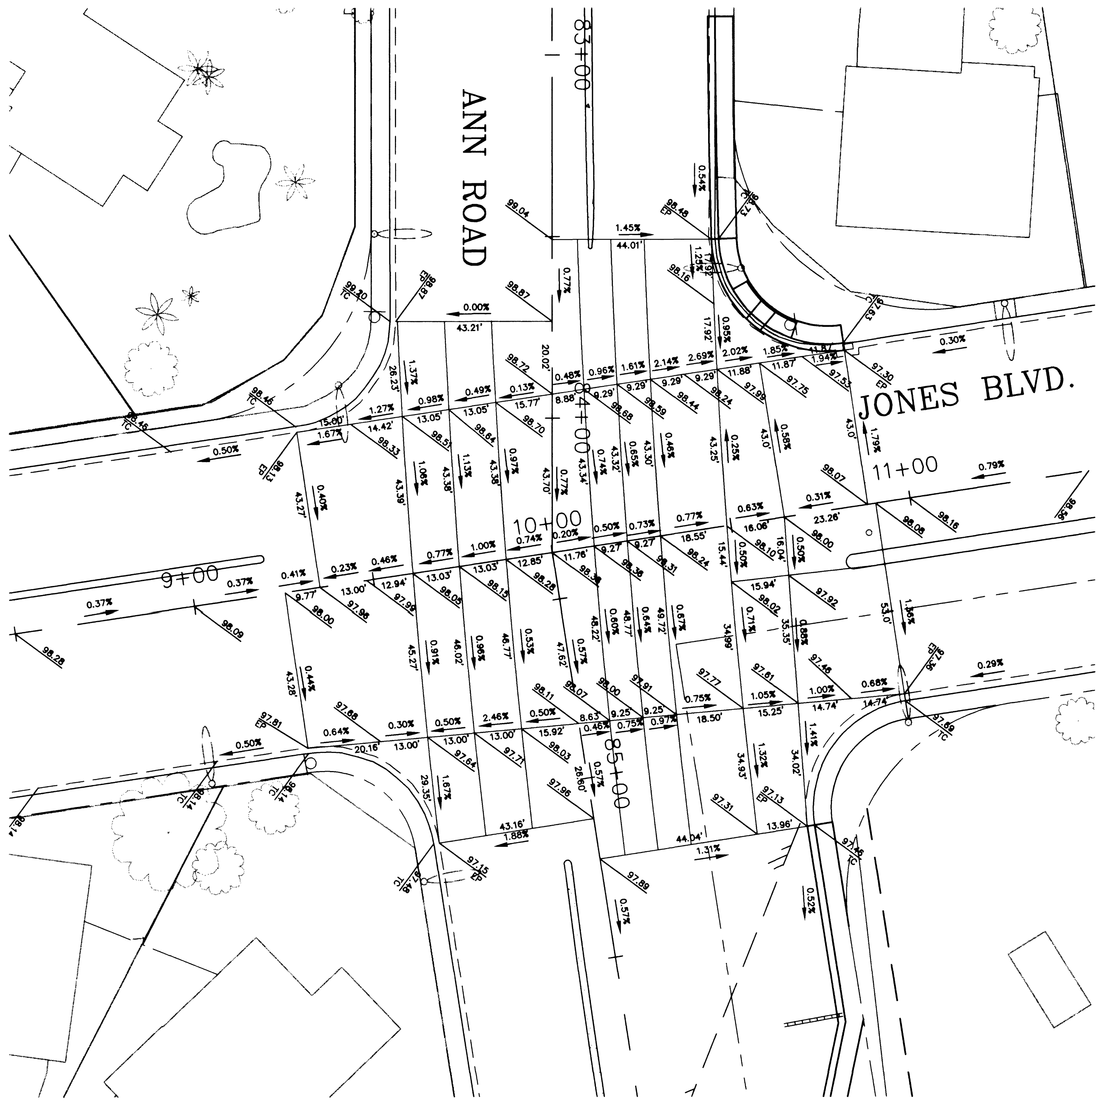


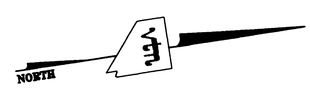


GRAPHIC SCALE
( IN FEET )
1 inch = 20 ft.
20 0 10 20 40 80

| | | | |
|---|---|---|---|
| DRAWING R26 | SHEET 72 OF 163 SHEETS | SCALE HORIZ. 1"=20' VERT. NA | DATE 10/05/01 |
| BY LMT | WO. NO. 5546 | | |

KEN D. GALBRETH CIVIL No. 9177 STATE OF NEVADA EXPIRES 12/31/01

TITLE
# INTERSECTION GRADING PLAN
# ANN ROAD & JONES BLVD.

PROJECT
## ANN ROAD IMPROVEMENTS
US 95 TO FERRELL STREET

DEPARTMENT OF PUBLIC WORKS
CITY OF LAS VEGAS

| REV | DATE | BY | REVISION |
|---|---|---|---|
| | | | |
| | | | |
| | | | |
| | | | |


vtn nevada
CONSULTING ENGINEERS • PLANNERS • LAND SURVEYORS
2727 SOUTH RAINBOW BOULEVARD
LAS VEGAS, NEVADA 89146-5148 PHONE (702) 873-7550 FAX (702) 362-2597