FED ROAD DIV NO	STATE	FED AAID PROJ NO	FISCAL YEAR	COUNTY	CONTROL SECTION	SHEET NO	TOTAL SHEETS
7	NEVADA	006-1(12)	—	CLARK	CL 16	37	57

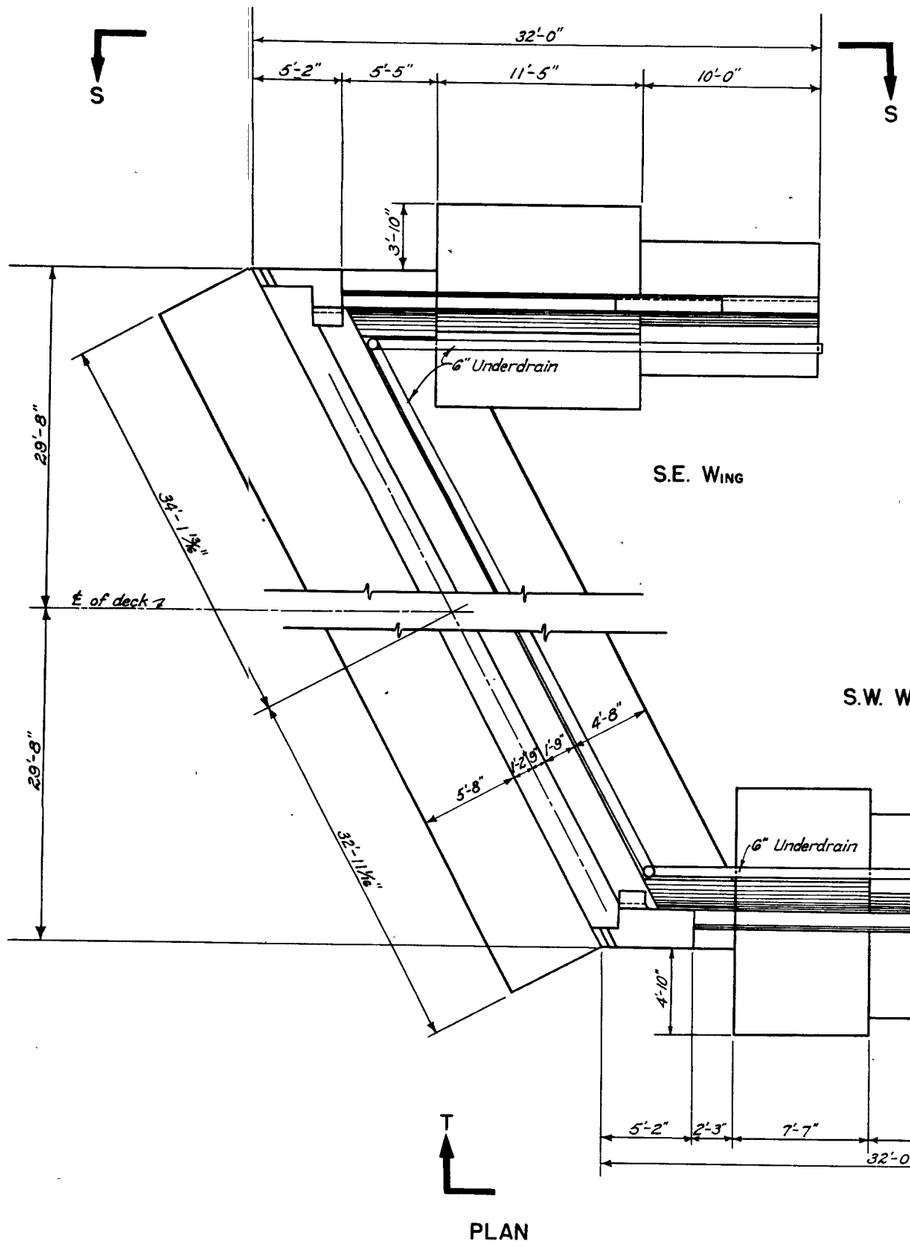

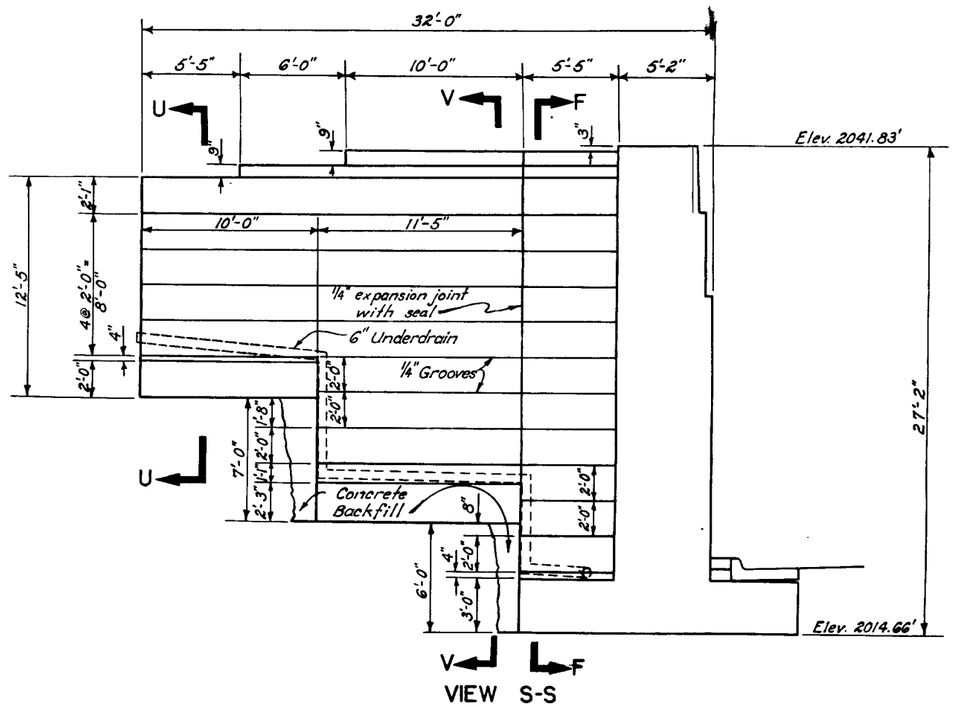

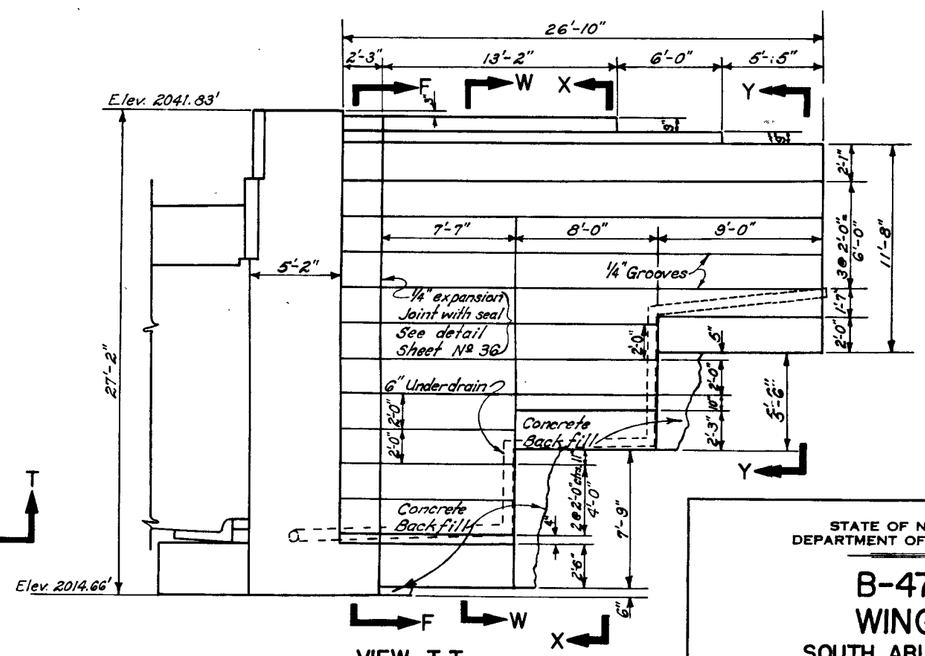

BRIDGE DEPARTMENT

	BY	DATE	CHECKED BY	DATE
DESIGN				
DRAWING				
TRACING	JEM	6/27/47	MKS	6-3-48

STATE OF NEVADA
DEPARTMENT OF HIGHWAYS

B-470
WINGS
SOUTH ABUTMENT

DATE OF LAST REVISION: 107-Y3689

51524