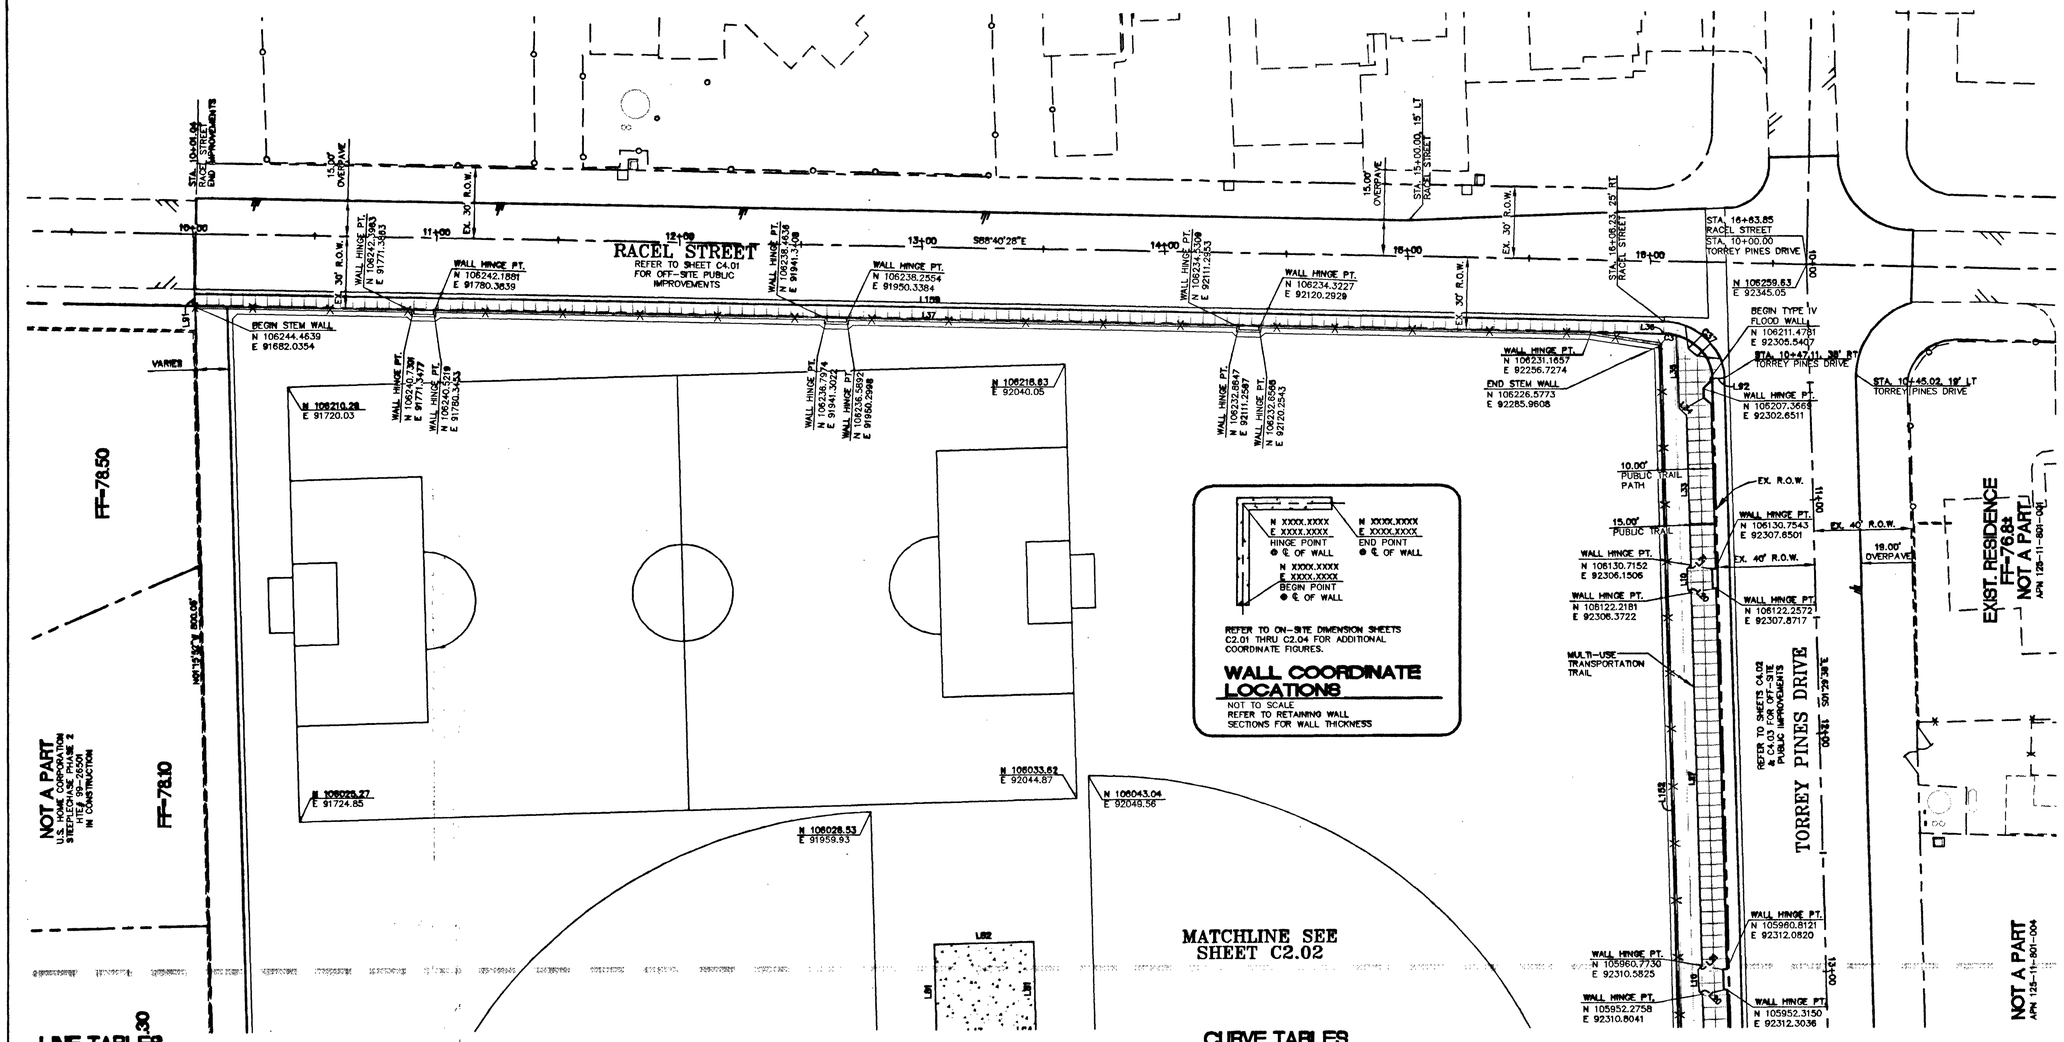

LINE TABLES

LINE	BEARING	DISTANCE
L1	N88°30'22"E	8.35'
L2	N88°30'22"E	16.49'
L3	N88°30'22"E	115.46'
L4	N88°30'21"E	15.66'
L5	N88°30'21"E	4.52'
L6	N88°30'22"E	4.62'
L7	N88°30'22"E	15.16'
L8	N01°29'38"W	55.01'
L9	S46°24'47"E	2.12'
L10	N01°29'38"W	9.00'
L11	N43°25'31"E	2.12'
L12	N01°29'38"W	219.29'
L13	N01°29'38"W	83.79'
L14	S46°27'12"E	4.24'
L15	N01°29'38"W	12.41'
L16	N43°27'57"E	4.24'
L17	N01°29'38"W	86.93'
L18	N88°30'22"E	13.02'
L19	N01°29'38"W	98.71'
L20	S46°24'47"E	2.12'
L21	N43°25'31"E	2.12'
L22	N01°29'38"W	22.00'
L23	N01°29'38"W	109.30'
L24	S46°29'38"E	7.31'
L25	N43°30'22"E	7.31'
L26	N01°29'38"W	33.35'
L27	N01°29'38"W	157.99'
L28	N01°29'38"W	28.47'
L29	N01°29'38"W	1.00'
L30	N01°29'38"W	30.00'
L31	N01°29'38"W	124.52'
L32	N01°29'38"W	852.87'
L33	N01°29'38"W	83.79'
L34	S46°27'12"E	4.25'
L35	N01°29'38"W	31.29'

LINE	BEARING	DISTANCE
L36	S88°40'28"E	1.01'
L37	S88°40'28"E	803.87'
L38	N88°44'31"E	5.00'
L39	N44°39'37"E	8.37'
L40	N01°29'38"W	23.13'
L41	N88°44'31"E	5.00'
L42	N01°29'38"W	38.11'
L43	N88°33'55"E	31.92'
L44	N01°43'30"W	9.52'
L45	N01°29'53"W	22.19'
L46	N01°30'13"W	240.99'
L47	N88°30'22"E	18.50'
L48	N01°29'38"W	15.00'
L49	N88°30'22"E	158.54'
L50	N88°30'22"E	48.02'
L51	N01°28'05"W	49.15'
L52	N01°29'29"W	11.51'
L53	N01°28'05"W	49.23'
L54	N88°30'22"E	49.01'
L55	S88°30'22"W	178.33'
L56	N88°30'22"E	15.88'
L57	N88°30'22"E	42.01'
L58	N01°29'38"W	5.50'
L59	N88°30'22"E	9.00'
L60	N88°30'22"E	50.88'
L61	N88°30'22"E	148.24'
L62	N43°33'55"E	11.33'
L63	N88°30'22"E	42.22'
L64	N88°33'55"E	9.04'
L65	N86°16'12"E	58.75'
L66	N01°29'38"W	114.24'
L67	N01°29'38"W	61.41'
L68	S48°43'46"E	19.39'
L69	S48°43'46"E	17.70'
L70	N86°16'12"E	86.83'

LINE	BEARING	DISTANCE
L71	N86°16'12"E	119.88'
L72	N88°30'22"E	39.08'
L73	N43°33'55"E	11.33'
L74	N43°33'55"E	11.24'
L75	N88°33'55"E	43.49'
L76	S46°26'05"E	11.24'
L77	S46°26'05"E	11.24'
L78	N88°30'22"E	168.14'
L79	N01°29'38"W	8.00'
L80	N88°30'22"E	17.38'
L81	N01°26'05"W	40.00'
L82	N88°33'55"E	40.98'
L83	N01°29'38"W	30.33'
L84	N88°30'22"E	8.00'
L85	N01°26'26"W	11.00'
L86	N88°33'34"E	5.00'
L87	N01°29'53"W	20.00'
L88	N01°26'40"W	18.00'
L89	N88°33'20"E	24.00'
L90	N01°26'40"W	6.76'
L91	N01°15'51"W	5.06'
L92	N88°30'22"E	5.50'
L93	N88°33'20"E	223.61'
L94	N01°26'41"W	125.22'
L95	N88°31'40"E	14.33'
L96	N01°29'38"W	45.51'
L97	N88°30'22"E	5.48'
L98	N01°26'40"W	5.33'
L99	N88°30'22"E	5.00'
L100	N01°26'40"W	8.00'
L101	N01°29'38"W	87.38'
L102	S45°20'23"E	40.79'
L103	S45°20'23"E	37.91'
L104	S77°28'16"E	114.54'
L105	S77°28'16"E	119.91'

LINE	BEARING	DISTANCE
L106	S89°11'27"E	40.19'
L107	S79°43'43"E	56.69'
L108	S89°11'27"E	74.85'
L109	S89°11'27"E	63.92'
L110	N76°48'23"E	35.06'
L111	N43°30'22"E	7.07'
L112	N88°30'22"E	161.00'
L113	N01°29'38"W	20.99'
L114	S46°29'38"E	7.07'
L115	N88°30'22"E	149.33'
L116	N01°29'38"W	19.97'
L117	N01°29'38"W	21.38'
L118	S89°11'27"E	155.46'
L119	N01°29'38"W	20.93'
L120	S89°11'27"E	25.35'
L121	S89°11'27"E	3.24'
L122	N01°29'38"W	5.17'
L123	N88°30'22"E	5.03'
L124	N01°29'38"W	105.95'
L125	N43°30'21"E	25.86'
L126	N88°30'22"E	19.50'
L127	N01°29'38"W	121.90'
L128	N88°30'22"E	14.49'
L129	N88°30'22"E	9.09'
L130	N01°29'38"W	21.79'
L131	N88°30'22"E	60.02'
L132	N01°29'38"W	30.04'
L133	N43°30'21"E	34.22'
L134	N01°29'38"W	228.29'
L135	N01°29'38"W	228.34'
L136	N88°30'22"E	13.00'
L137	N01°29'38"W	4.78'
L138	N88°30'22"E	30.79'
L139	N88°30'22"E	4.00'
L140	N01°29'38"W	1323.46'

LINE	BEARING	DISTANCE
L141	N88°30'22"E	28.52'
L142	N88°30'22"E	27.65'
L143	N88°30'22"E	13.13'
L144	N01°29'38"W	3.29'
L145	N01°29'38"W	17.00'
L146	N88°30'22"E	13.02'
L147	N01°29'38"W	11.29'
L148	S89°11'27"E	40.19'
L149	S89°11'27"E	3.06'
L150	N01°29'38"W	71.09'
L151	N88°30'22"E	14.50'
L152	N01°29'38"W	404.10'
L153	N01°29'38"W	480.63'
L154	N43°30'21"E	37.61'
L155	N01°29'38"W	165.50'
L156	N01°29'38"W	69.34'
L157	N01°29'38"W	213.00'
L158	S89°11'27"E	281.25'
L159	S88°40'28"E	606.10'
L160	N88°30'22"E	13.52'
L161	N88°30'22"E	57.01'
L162	N88°44'31"E	13.99'
L163	N01°29'38"W	5.57'
L164	N01°29'38"W	13.01'
L165	N88°30'22"E	16.11'
L166	N88°30'22"E	16.17'
L167	N88°44'31"E	13.50'
L168	N88°30'22"E	27.66'
L169	N88°30'22"E	14.50'
L170	N88°30'22"E	9.85'
L171	N19°03'44"E	8.54'
L172	N01°29'38"W	7.33'

CURVE TABLES

CURVE	RADIUS	DELTA	LENGTH	TANGENT
C1	20.00'	26°44'37"	9.34'	4.75'
C2	20.02'	26°43'48"	9.34'	4.76'
C3	20.00'	14°38'17"	5.11'	2.57'
C4	33.00'	46°09'15"	26.19'	14.91'
C5	45.00'	46°09'15"	36.25'	19.17'
C6	25.00'	92°16'11"	40.27'	-----
C7	20.00'	09°27'44"	3.30'	1.66'
C8	30.00'	09°27'44"	4.95'	2.48'
C9	30.00'	14°02'10"	7.35'	3.69'
C10	20.00'	14°02'10"	4.90'	2.46'
C11	20.00'	87°41'49"	30.61'	19.21'
C12	10.00'	92°16'11"	16.11'	-----
C13	23.00'	44°59'59"	18.06'	9.53'
C14	4.50'	135°00'01"	10.60'	-----
C15	9.50'	60°00'00"	9.95'	5.48'
C16	19.50'	86°32'13"	29.45'	18.36'
C17	14.50'	78°27'47"	19.86'	11.84'
C18	3.00'	90°00'00"	4.71'	3.00'
C19	12.50'	92°06'33"	20.10'	-----
C20	4.50'	90°00'00"	7.07'	4.50'
C21	4.50'	90°05'00"	7.08'	-----
C22	10.00'	90°00'00"	15.71'	10.00'
C23	4.50'	87°53'27"	6.90'	4.34'
C24	15.00'	92°16'11"	24.16'	-----
C25	30.00'	92°16'11"	48.33'	-----
C26	15.00'	90°00'00"	23.56'	-----
C27	3.00'	180°00'00"	9.42'	-----
C28	25.00'	87°41'49"	38.27'	24.01'
C29	28.00'	44°59'59"	21.99'	11.60'
C30	30.00'	90°00'00"	47.12'	-----
C31	25.00'	90°00'00"	39.27'	25.00'
C32	21.00'	74°31'01"	27.31'	15.97'
C33	1.50'	105°28'59"	2.76'	-----
C34	52.00'	44°59'59"	40.84'	21.54'
C35	25.00'	09°27'44"	4.13'	2.07'

CURVE	RADIUS	DELTA	LENGTH	TANGENT
C36	25.00'	14°02'10"	6.12'	3.08'
C37	25.00'	87°11'01"	38.04'	23.80'
C38	15.00'	90°00'00"	23.56'	15.00'
C39	27.50'	52°19'03"	25.11'	13.51'
C40	4.50'	100°00'42"	7.85'	-----
C41	10.00'	27°40'15"	4.83'	2.46'
C42	20.00'	77°30'47"	27.06'	16.06'
C43	1.50'	102°29'13"	2.68'	-----
C44	8.00'	68°40'35"	9.59'	5.47'
C45	2.50'	111°19'25"	4.86'	-----
C46	2.50'	89°45'51"	3.92'	2.49'
C47	2.50'	90°14'09"	3.94'	-----
C48	5.17'	180°00'00"	16.25'	-----
C49	4.50'	90°00'00"	7.07'	-----

SURVEY CONSTRUCTION NOTE

1. ALL DIMENSIONS TO BACK OF CURB UNLESS OTHERWISE NOTED ON PLAN SET.

BENCHMARK

CITY OF LAS VEGAS BENCHMARK 1LV90 14N4
ELEVATION = BLM BRASS CAP, GRAND TETON DRIVE AND TORREY PINES DRIVE.
NAVD 1988 DATUM
ELEVATION = 722.7231 METERS / 2371.13 FEET

BASIS OF BEARINGS

NORTH 89°11'27" WEST – BEING THE SOUTH LINE OF THE SOUTHEAST QUARTER (SE 1/4) OF THE SOUTHWEST QUARTER (SW 1/4) OF SECTION 11, TOWNSHIP 19 SOUTH RANGE 60 EAST, M.D.M., CLARK COUNTY, NEVADA AS SHOWN BY A MAP ON FILE IN THE OFFICE OF THE CLARK COUNTY RECORDER IN FILE 73 OF SURVEYS, PAGE 14, OFFICIAL RECORDS.

REVISIONS

REV	DESCRIPTION	DATE	BY	DATE	BY

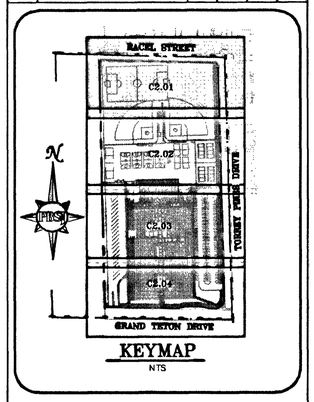

KEYMAP
NTS

Call before you DIG 1-800-227-2600
Call before you OVERHEAD 1-702-227-2929

PBSJ
2295 Corporate Circle Drive
Suite 200
Henderson, Nevada 89074
Phone: 702.382.7581
Fax: 702.382.7202
ENGINEERING PLANNING SURVEYING CONSTRUCTION SERVICE

Architecture Design Planning
2480 EAST TOMPKINS AVENUE
SUITE 222
LAS VEGAS, NEVADA 89121
(702) 435-1150
WELLS · PUGSLEY ARCHITECTS

CORE PROJECT NO.	1515
CCSD REVIEW	- - -
APPROVED BY	- - -
DATE	- - -
DATE	JAN. 14 2003
DRAWN BY	RBB
CHECKED BY	VRH
SUBMITTED	SET
T.V. PROJECT NO.	WP-10214

CLARK COUNTY SCHOOL DISTRICT
CONSTRUCTION MANAGEMENT 4828 PEARL STREET LAS VEGAS, NEVADA 89121

ANTHONY SAVILLE MIDDLE SCHOOL
FORMERLY KNOWN AS GRAND TETON – TORREY PINES MIDDLE SCHOOL

DRAWING TITLE: ON-SITE DIMENSION PLAN

SHEET NO. 715-150
C2.01
SHEET 3 OF 34

55793