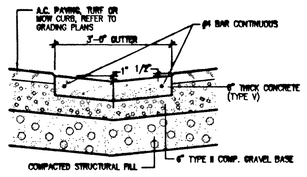

NOTE:
PROVIDE EXPANSION JOINTS @ 30'-0" O.C. AND CONTROL JOINTS @ 5'-0" O.C. IN CONCRETE GUTTER.

A 3' CONCRETE VALLEY GUTTER ON-SITE
C6.01 N.T.S.

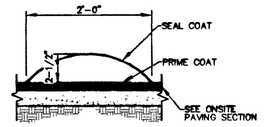

B ONSITE SPEED BUMP
C6.01 N.T.S.

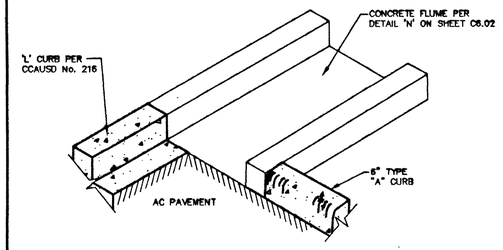

C 2' CURB OPENING
C6.01 N.T.S. (ON-SITE)

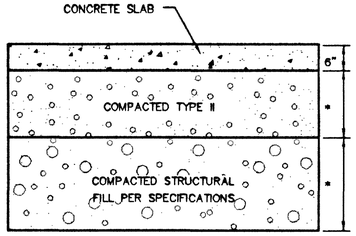

* REFER TO GEOTECHNICAL INVESTIGATION REPORT.

D CONCRETE SLAB ON GRADE ON-SITE
C6.01 N.T.S.

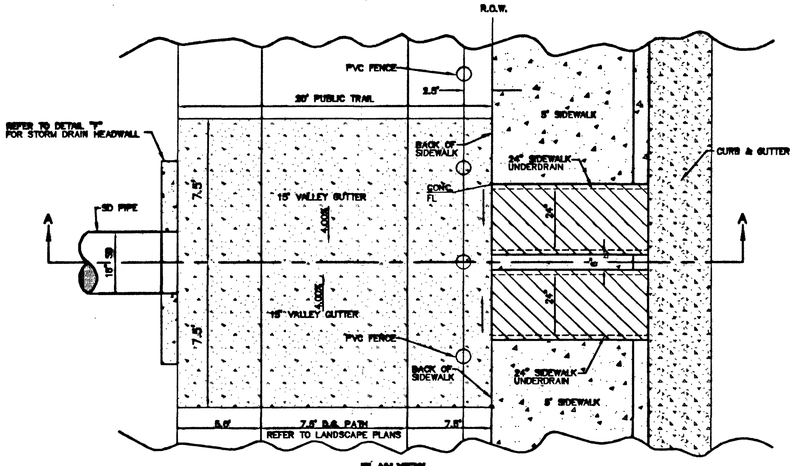

PLAN VIEW

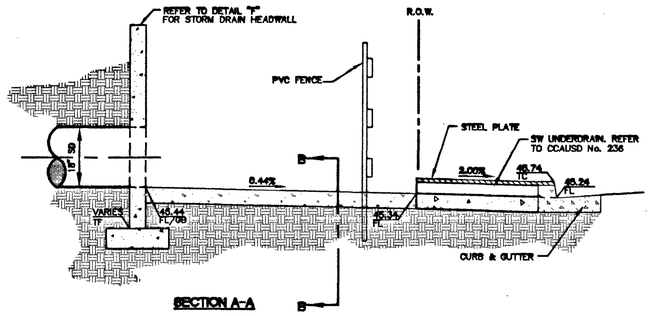

SECTION A-A

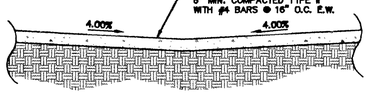

SECTION B-B

E STORM DRAIN OUTLET
C6.01 N.T.S. DECATUR BLVD.

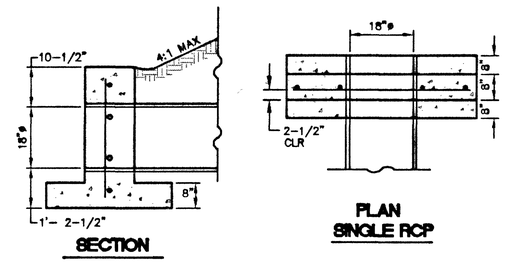

SECTION

PLAN
SINGLE RCP

REINFORCEMENT LENGTHS
'K' BARS = 6- #4 @ 3'-4" O.C.
'N' BARS = 2- #5 @ 7'-0" O.C.
'M' BARS = 4- #4 @ 2'-5" O.C.

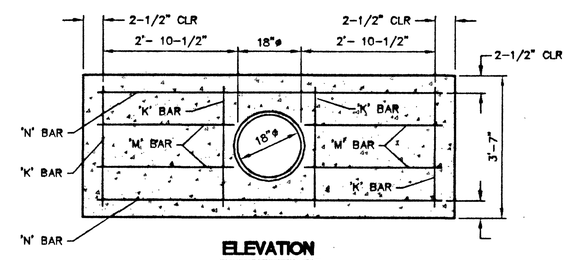

ELEVATION

F STORM DRAIN HEADWALL AT 0° SKEW
C6.01 N.T.S.

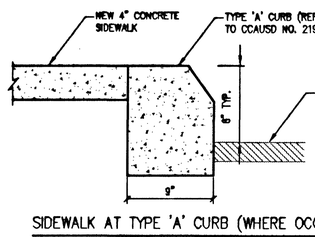

SIDEWALK AT TYPE 'A' CURB (WHERE OCCURS)

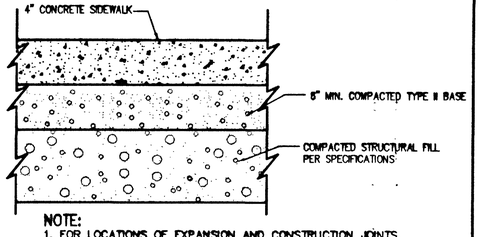

NOTE:
1. FOR LOCATIONS OF EXPANSION AND CONSTRUCTION JOINTS, REFER TO DETAIL 'M' ON SHEET C6.02 AND C.C.A.U.S.D. NO. 234

G CONCRETE SIDEWALK DETAILS ON-SITE
C6.01 N.T.S.

55819

DROP INLET			
MODEL NO.	A	B	*WEIGHT
DI242436	36"	42"	1900 LBS.

*BOX ONLY

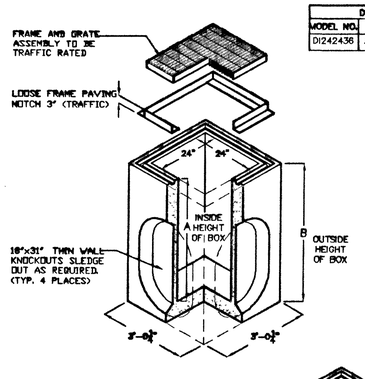

BOX DESIGN LOAD:
H-20 TRAFFIC

FOR COMPLETE DESIGN AND PRODUCT INFORMATION, CONTACT JENSEN PRECAST.

EXTENSION		
MODEL NO.	C	WEIGHT
RS242406	6"	300 LBS.
RS242412	12"	600 LBS.

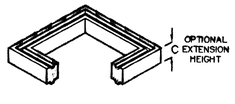

H JENSEN PRECAST 24"x24" DROP INLET ON-SITE
C6.01 N.T.S.

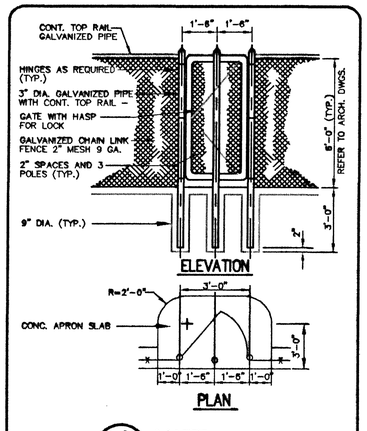

PLAN

J MAZE
C6.01 N.T.S.

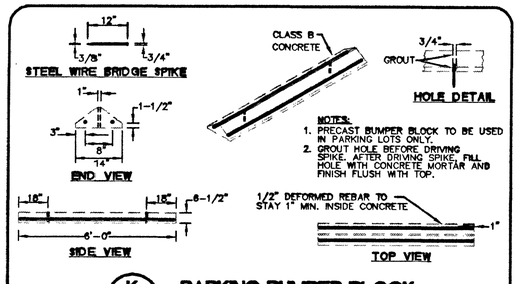

NOTES:
1. PRECAST BUMPER BLOCK TO BE USED IN PARKING LOTS ONLY.
2. GROUT HOLE BEFORE DRIVING SPIKE. AFTER DRIVING SPIKE, FILL HOLE WITH CONCRETE MORTAR AND FINISH FLUSH WITH TOP.

K PARKING BUMPER BLOCK
C6.01 N.T.S. C.C.A.U.S.D. NO. 238

REVISIONS

REV	DESCRIPTION	DATE	BY	DATE	BY

Call before you DIG 1-800-227-2600

Call before you OVERHEAD 1-702-227-2929

CCSD PROJECT NO.	1515
CCSD REVIEW	I
DRAWN BY	I
DATE	I
DATE	JAN. 14 2003
DRAWN BY	RBB
CHECKED BY	VRH
SUBMITTAL	BID SET
A/E PROJECT NO.	WP-0214

PBSJ
Planning Design Construction Management
2270 Corporate Circle Drive
Suite 100
Henderson, Nevada 89074
Telephone 702.799.9191
Facsimile 702.799.9189
ENGINEERING PLANNING SURVEYING CONSTRUCTION SERVICES

Architecture
2480 EAST TOMPKINS AVENUE
SUITE 222
LAS VEGAS, NEVADA 89121
(702) 435-1150

WELLS·PUGSLEY ARCHITECTS

CLARK COUNTY SCHOOL DISTRICT
CONSTRUCTION MANAGEMENT 4828 PEARL STREET LAS VEGAS, NEVADA 89121

PROJECT
ANTHONY SAVILLE MIDDLE SCHOOL
FORMERLY KNOWN AS GRAND TETON - TORREY PINES MIDDLE SCHOOL

DRAWING TITLE
CIVIL GENERAL DETAILS

SHEET NO. 715-150
C6.01
SHEET 29 OF 34

1229-det.dwg JAN 04/16/03 17:32:15