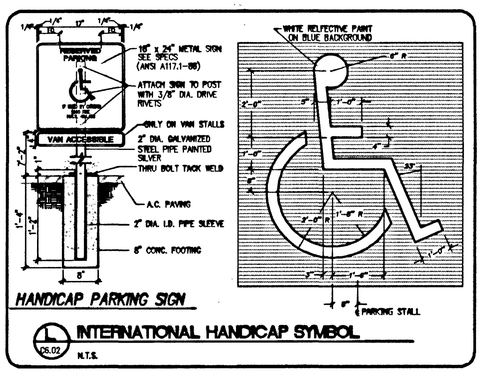

HANDICAP PARKING SIGN

L C6.02 INTERNATIONAL HANDICAP SYMBOL N.T.S.

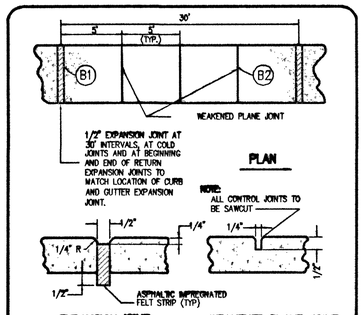

B1 EXPANSION JOINT B2 WEAKENED PLANE JOINT (CONTROL JOINT)

M C6.02 EXPANSION / CONTROL JOINT DETAIL N.T.S. FOR ADDITIONAL INFO REFER TO STANDARD DWG. No. 234

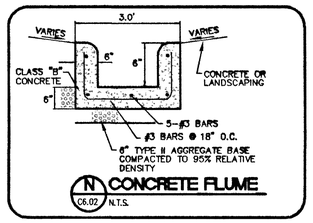

N C6.02 CONCRETE FLUME N.T.S.

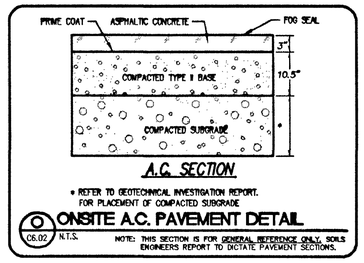

A.C. SECTION

* REFER TO GEOTECHNICAL INVESTIGATION REPORT. FOR PLACEMENT OF COMPACTED SUBGRADE

O C6.02 ONSITE A.C. PAVEMENT DETAIL N.T.S. NOTE: THIS SECTION IS FOR GENERAL REFERENCE ONLY. SOILS ENGINEERS REPORT TO DICTATE PAVEMENT SECTIONS.

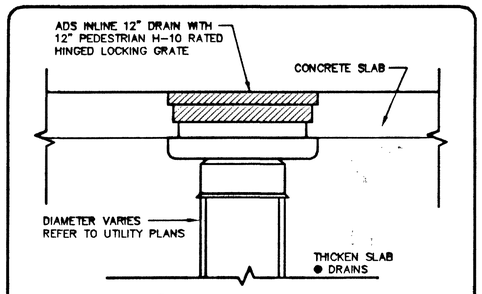

P C6.02 INLINE FLOOR DRAIN N.T.S.

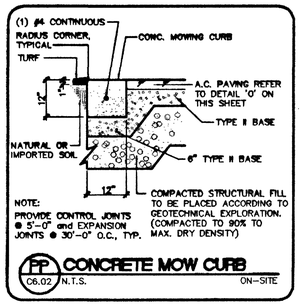

PP C6.02 CONCRETE MOW CURB N.T.S. ON-SITE

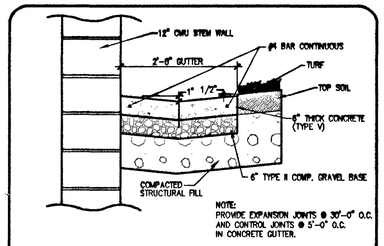

KK C6.02 2' CONCRETE VALLEY GUTTER N.T.S.

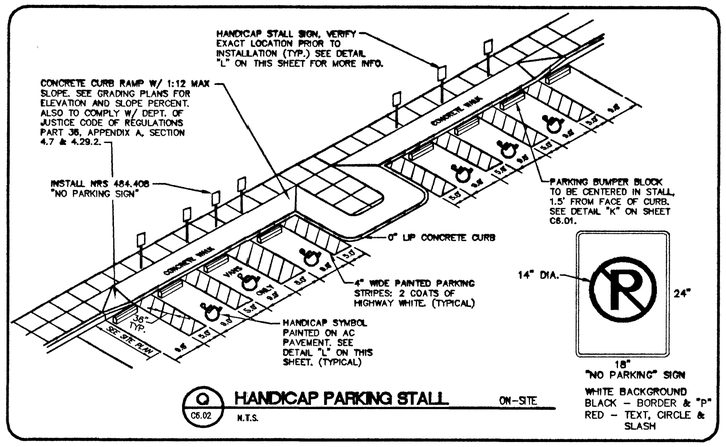

Q C6.02 HANDICAP PARKING STALL N.T.S. ON-SITE

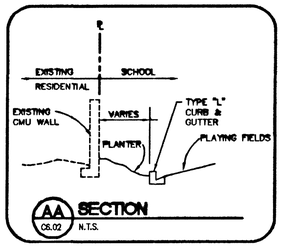

AA C6.02 SECTION N.T.S.

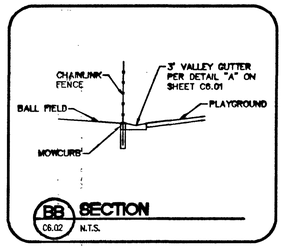

BB C6.02 SECTION N.T.S.

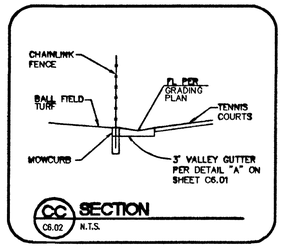

CC C6.02 SECTION N.T.S.

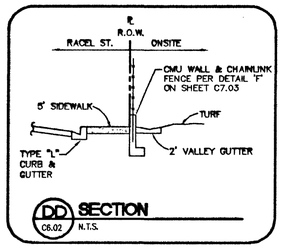

DD C6.02 SECTION N.T.S.

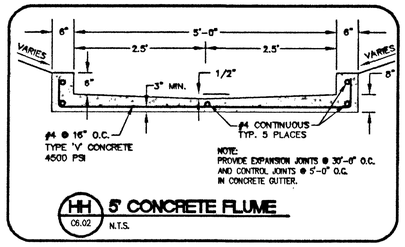

HH C6.02 5' CONCRETE FLUME N.T.S.

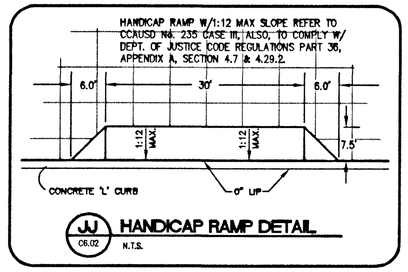

JJ C6.02 HANDICAP RAMP DETAIL N.T.S.

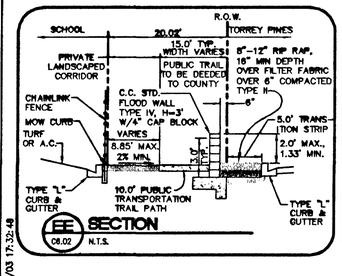

EE C6.02 SECTION N.T.S.

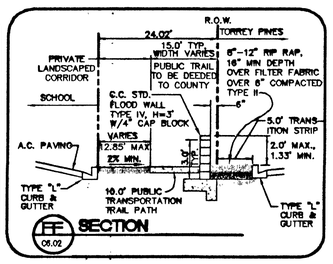

FF C6.02 SECTION

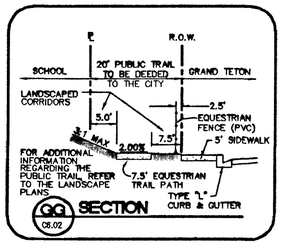

GG C6.02 SECTION

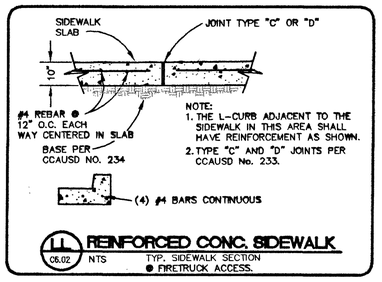

LL C6.02 REINFORCED CONC. SIDEWALK NTS TYP. SIDEWALK SECTION @ FIRETRUCK ACCESS.

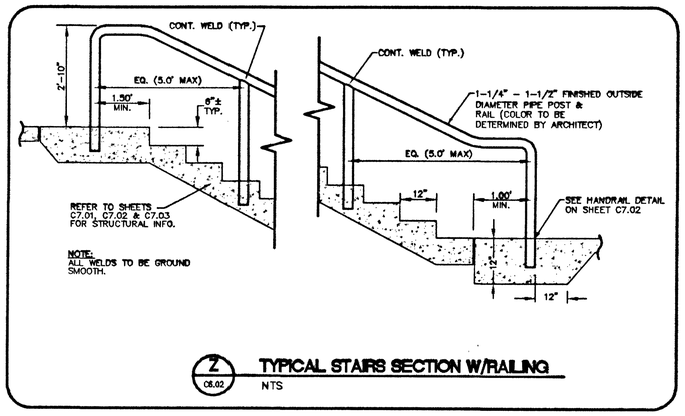

Z C6.02 TYPICAL STAIRS SECTION W/RAILING NTS

REVISIONS

REV	DESCRIPTION	DATE	BY	DATE	BY

Call before you DIG 1-800-227-2600

Call before you OVERHEAD 1-702-227-2929

PBSJ 2275 Corporate Circle Drive Henderson, Nevada 89074 Phone (702) 361-1796 Fax (702) 361-2375 ENGINEERING PLANNING SURVEYING CONSTRUCTION SERVICES

Architecture Design Planning 2480 EAST TOMPKINS AVENUE SUITE 222 LAS VEGAS, NEVADA 89121 (702) 435-1150

WELLS · PUGSLEY ARCHITECTS

CDR PROJECT NO.	1515
CDR REVIEW	-
APPROVED BY	-
DATE	-
DATE	JAN. 14 2003
DRAWN BY	RBB
CHECKED BY	VRH
SUBMITTAL	BID SET
PLAN PROJECT NO.	WP-0214

CLARK COUNTY SCHOOL DISTRICT
CONSTRUCTION MANAGEMENT 4828 PEARL STREET LAS VEGAS, NEVADA 89121

PROJECT: ANTHONY SAVILLE MIDDLE SCHOOL
FORMERLY KNOWN AS GRAND TETON - TORREY PINES MIDDLE SCHOOL

DRAWING TITLE: CIVIL GENERAL DETAILS

SHEET NO. 715-150
C6.02

1258-dt2.dwg JMG 04/16/03 17:32:48

55818