20051223

01119

FINAL MAP OF

THE BOULDERS

"A CONDOMINIUM DEVELOPMENT"

A SUBDIVISION OF GOV'T LOTS 23, 25, 26 & 31 SITUATE IN A PORTION OF THE SOUTHWEST QUARTER (SW 1/4) OF SECTION 7, TOWNSHIP 20 SOUTH, RANGE 60 EAST, M.D.M., CITY OF LAS VEGAS, CLARK COUNTY, NEVADA

LEGEND

- SUBDIVISION BOUNDARY LINE
- ADJACENT PROPERTY LINE
- EASEMENT LINE
- SECTIONAL SUBDIVISION LINE
- FOUND PUBLIC LAND CORNER
- FOUND MONUMENT AS DESCRIBED
- MONUMENT NOT FOUND
- SET TYPE III MONUMENT "PLS 7808" WITH REFERENCES
- SET 5/8" REBAR/ALCAP-- "PLS 7808"
- L1 — LINE SEGMENT DATA
- APN — ASSESSOR'S PARCEL NUMBER

GRAPHIC SCALE

-100 0 50 100 200

(IN FEET)
1 inch = 100 ft

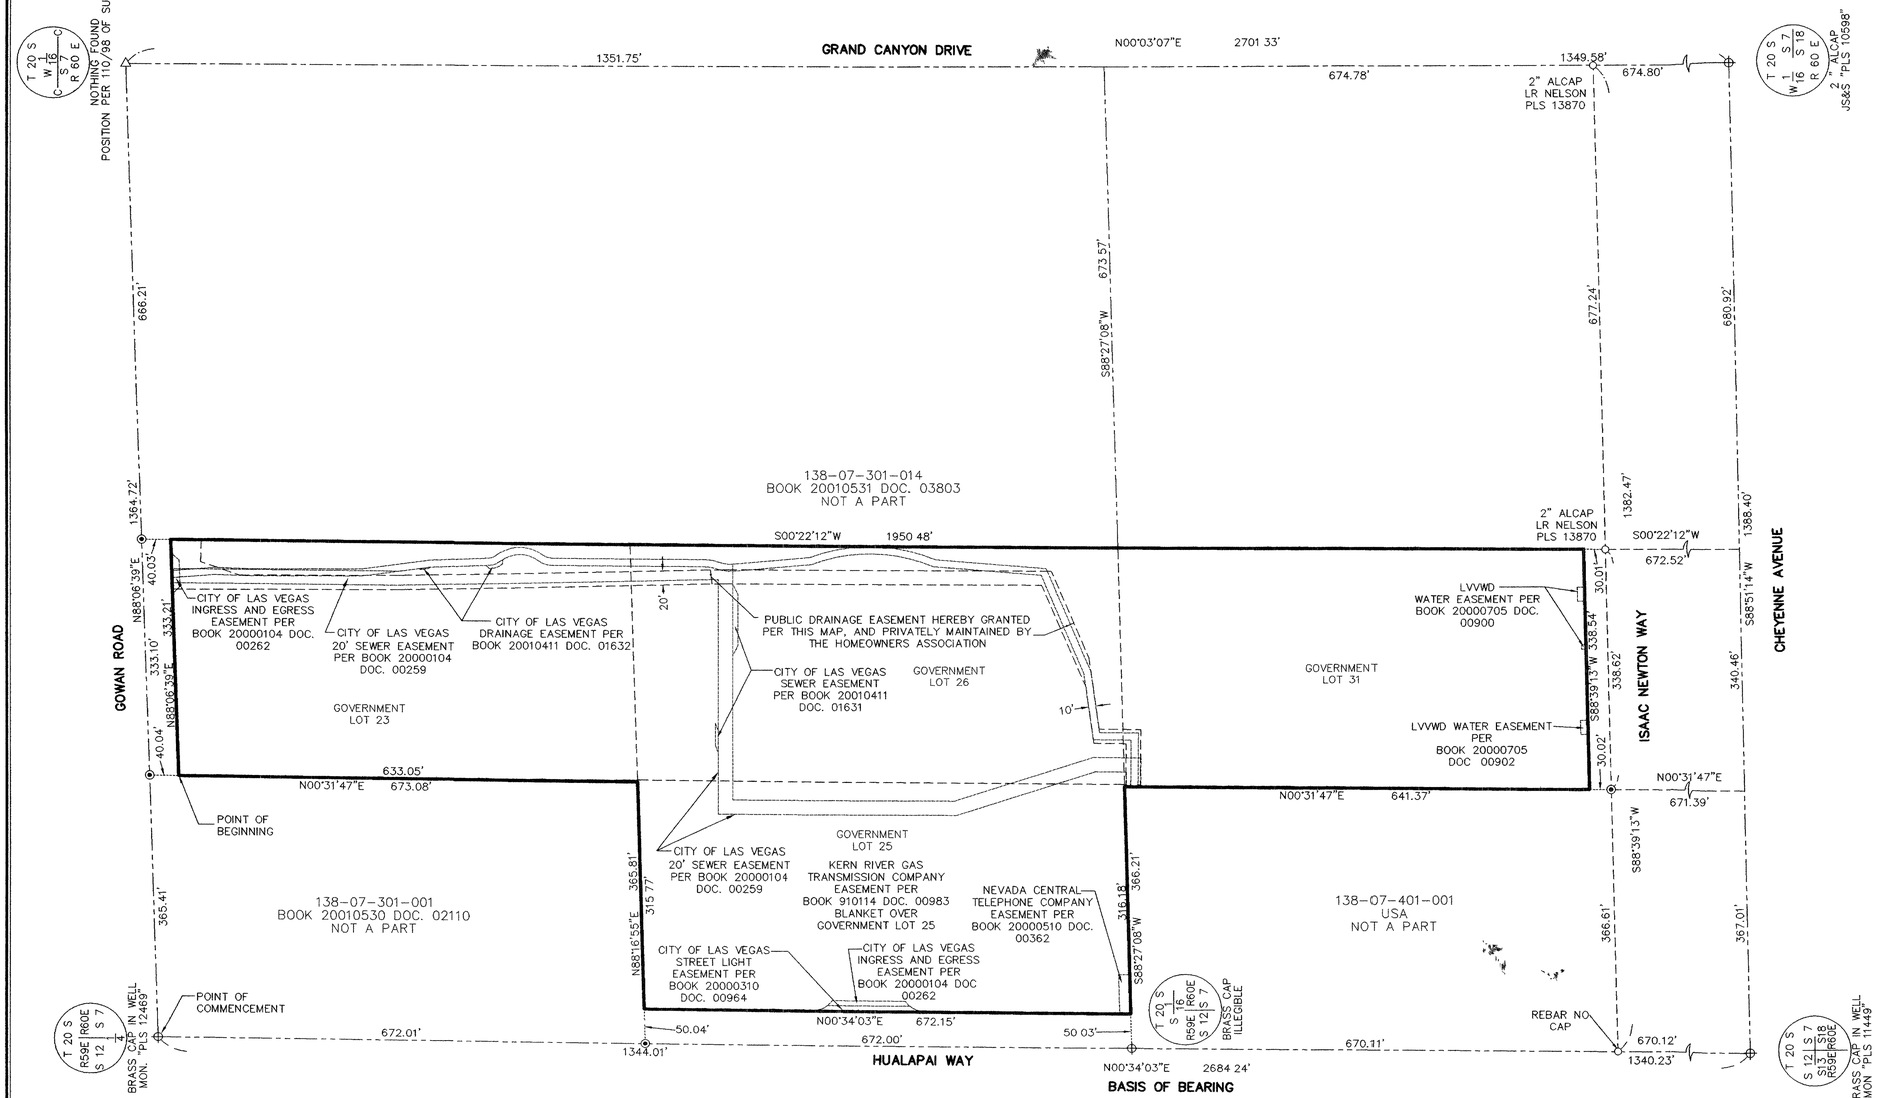

107-V3148
FMP-6052

5820 S Eastern Avenue, Suite 200
Las Vegas, Nevada 89119
(702) 369-9396 Fax (702) 369-9793
www.stanleygroup.com
Stanley Consultants INC.

90404

SHEET 2 of 12

128-92