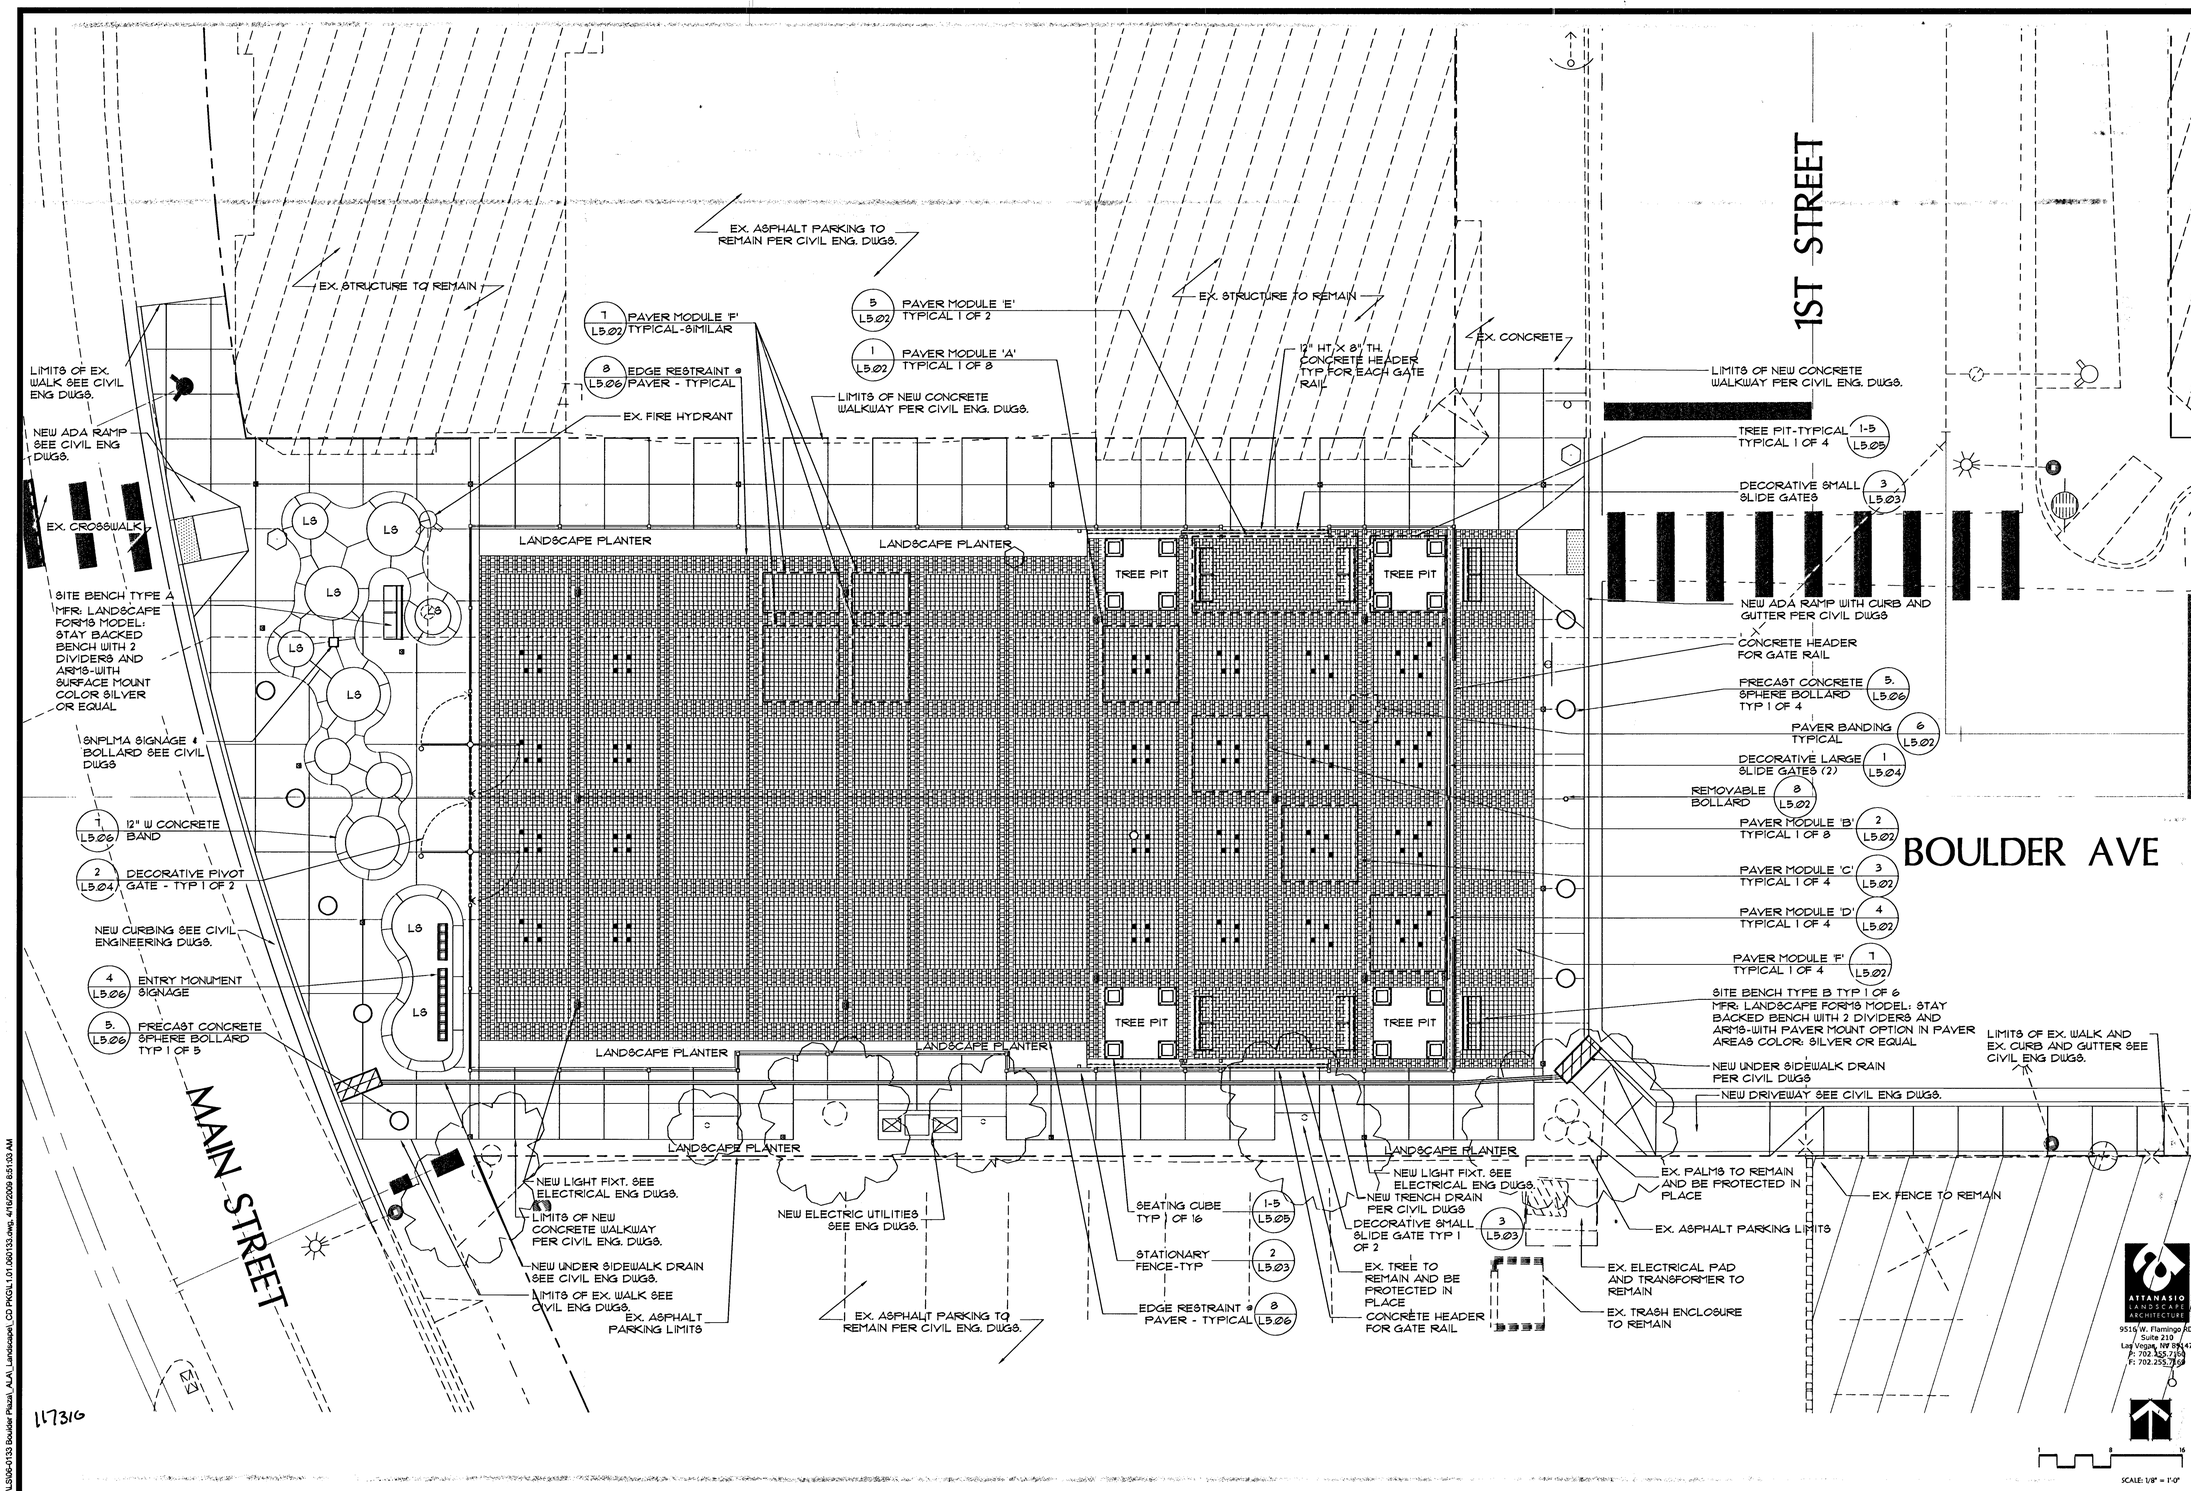

NO.	DATE:	DESCRIPTION	APP'D

REVISIONS

DEPARTMENT OF PUBLIC WORKS
400 EAST STEWART
LAS VEGAS, NEVADA 89101
(702) 229-6276

poggemeyer design group, inc.
6960 Smoke Ranch #110 • Las Vegas, NV 89128 • p) 702.255.8100 • f) 702.255.8375

TITLE: BOULDER PLAZA PARK
CITY OF LAS VEGAS

SHEET: HARDSCAPE CONSTRUCTION PLAN

DRAWN BY: RN/JC/SM
DESIGNED BY: CNA
CHECKED BY: CNA
SCALE:
PROJECT NO: 06-0133

Sheet L1.01

14 of 27

CLV DRAWING NO. 676-09

HANSEN NO. 07-17996

G:\LS\06-0133 Boulder Plaza_ALA_Landscape_CD PKG\L1.01.060133.dwg, 4/16/2009 8:51:33 AM