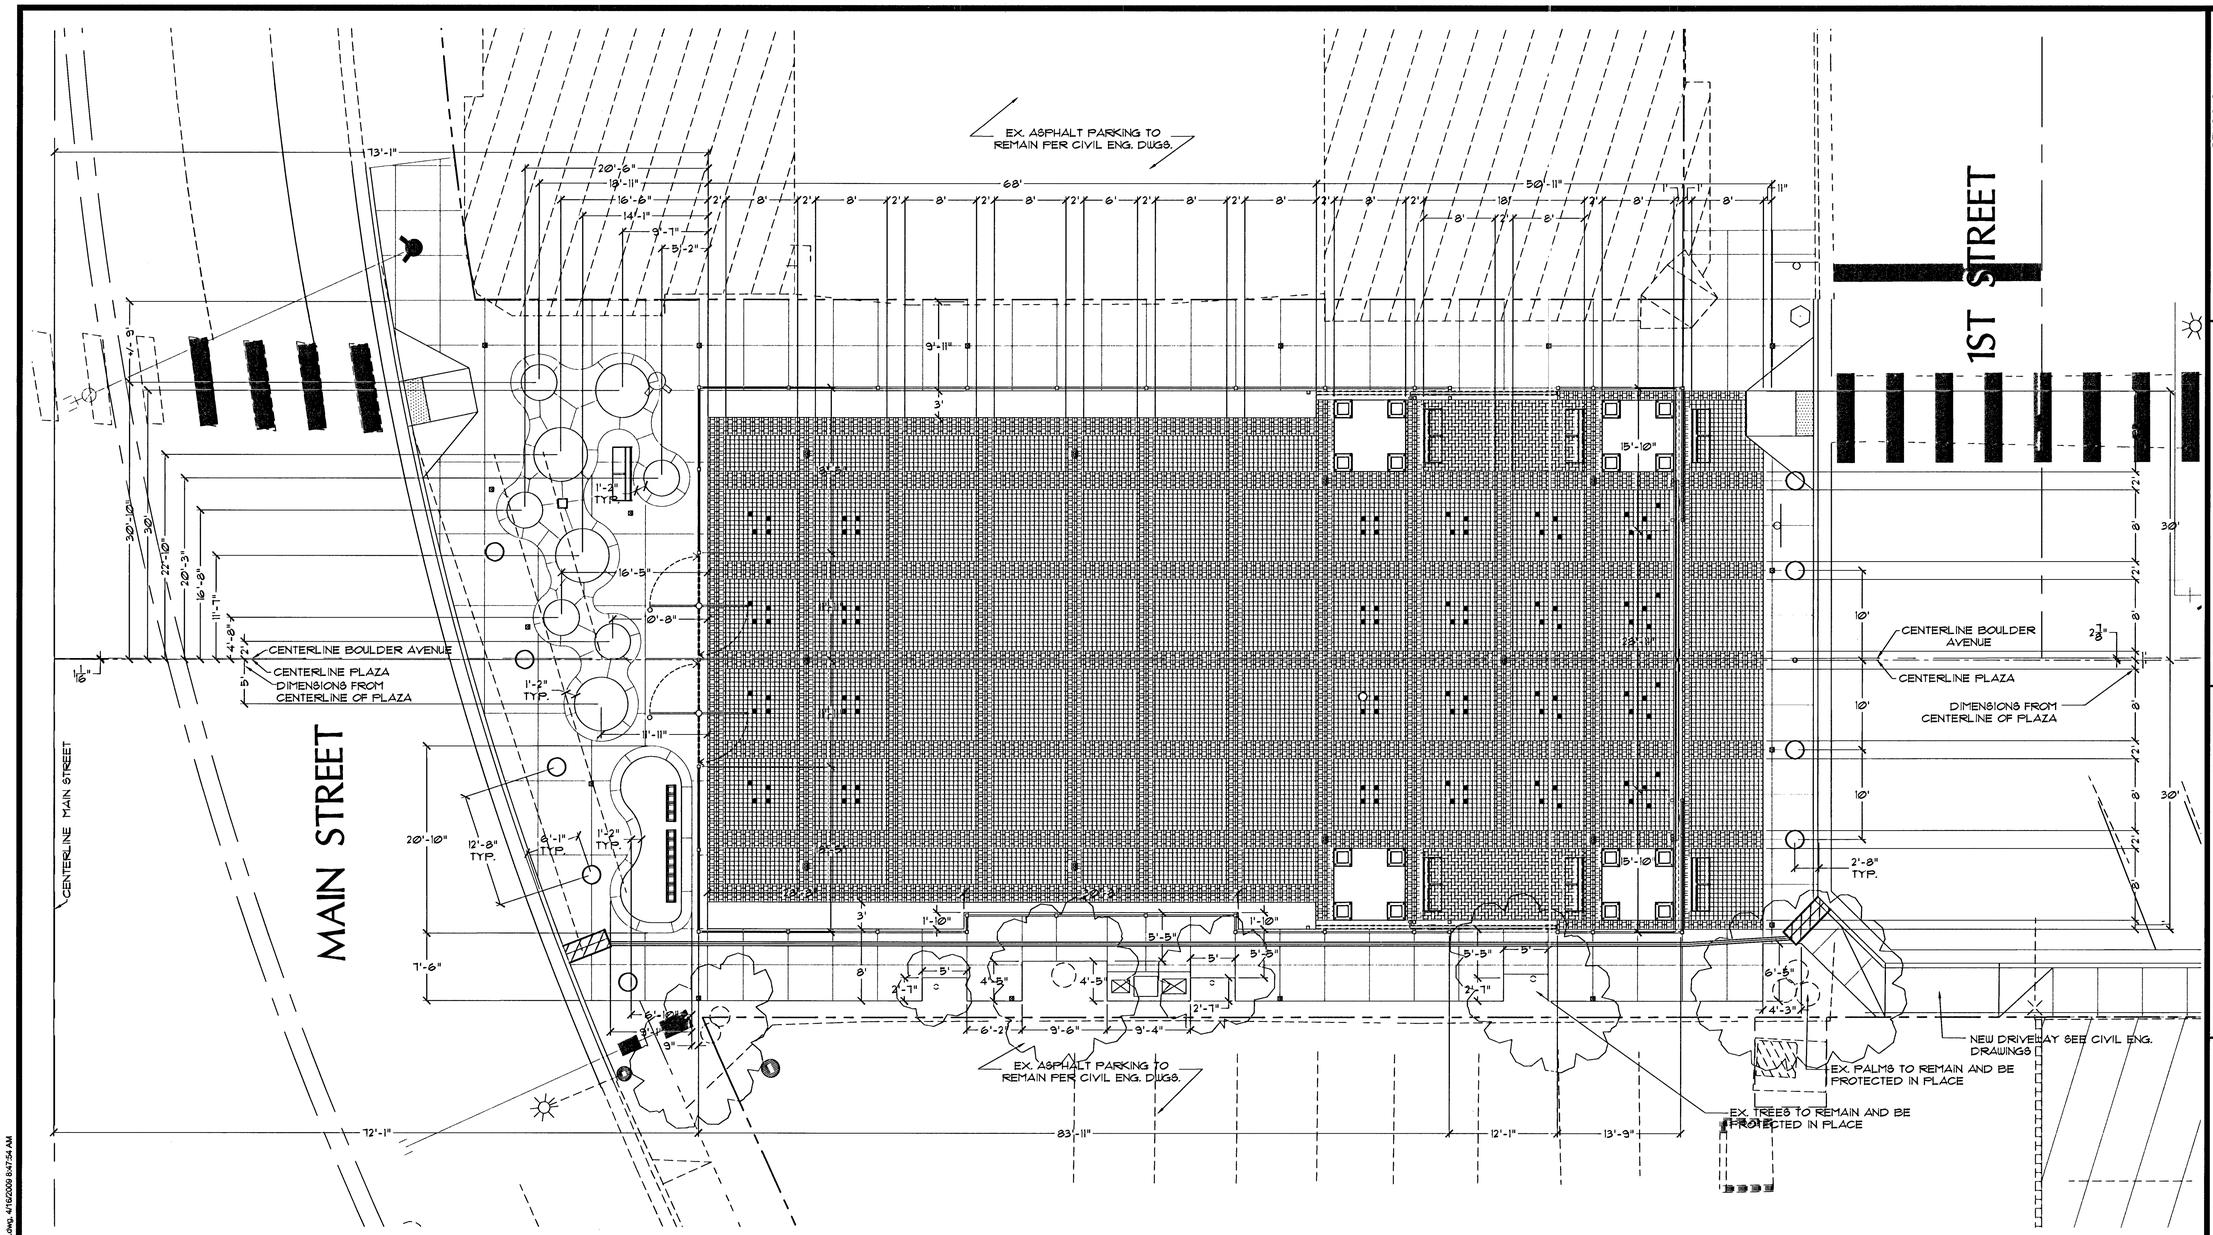

ATTANASIO LANDSCAPE ARCHITECTURE
9516 W. Flamingo RD.
Suite 210
Las Vegas, NV 89147
P: 702.255.7160
F: 702.255.7169

REGISTERED LANDSCAPE ARCHITECT
CHRIS N. ATTANASIO
460
EXP: 6-30-09
STATE OF NEVADA
4-16-09

NO.	DATE:	DESCRIPTION	APP'D

REVISIONS

DEPARTMENT OF PUBLIC WORKS
400 EAST STEWART
LAS VEGAS, NEVADA 89101
(702) 229-6276

poggemeyer design group, inc.
6960 Smoke Ranch #110 • Las Vegas, NV 89128 • p) 702.255.8100 • f) 702.255.8375

TITLE: BOULDER PLAZA PARK
CITY OF LAS VEGAS

SHEET: HARDSCAPE LAYOUT PLAN

DRAWN BY: RN,KG,SM
DESIGNED BY: CNA
CHECKED BY: CNA
SCALE:
PROJECT NO: 06-0133

Sheet L1.02
15 of 27
CLV DRAWING NO. 676-09

HANSEN NO. 07-17996

1-800-311 AVOID HITTING OVERHEAD POWER LINES IT'S COSTLY
CALL BEFORE YOU DO OVERHEAD
1-702-593-6111
NEVADA POWER ENVIRONMENT & SAFETY SERVICES DEPARTMENT
Avoid cutting underground utility lines. It's costly.
Call before you Dig. 811

G:\LS\06-0133 Boulder Plaza_ALA_Landscape_CD PKG\L1.02.060133.dwg, 4/16/2009 8:47:54 AM