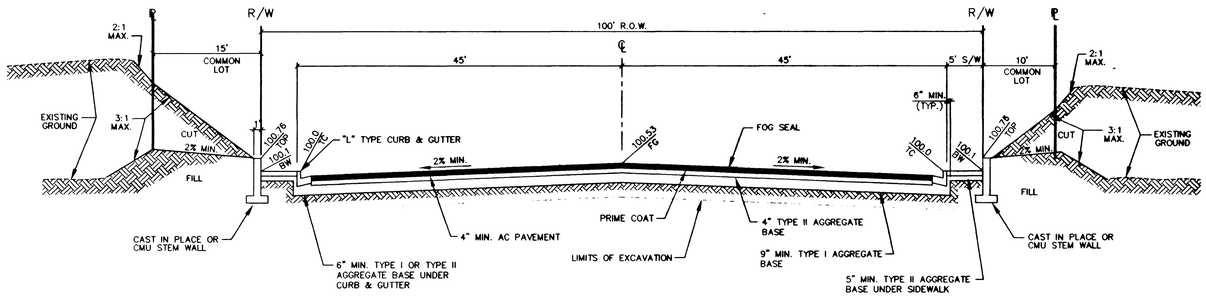

BUFFALO DRIVE
STA. 10+74.95 TO STA. 36+86.85

1" = 10' HORIZ.
1" = 5' VERT.

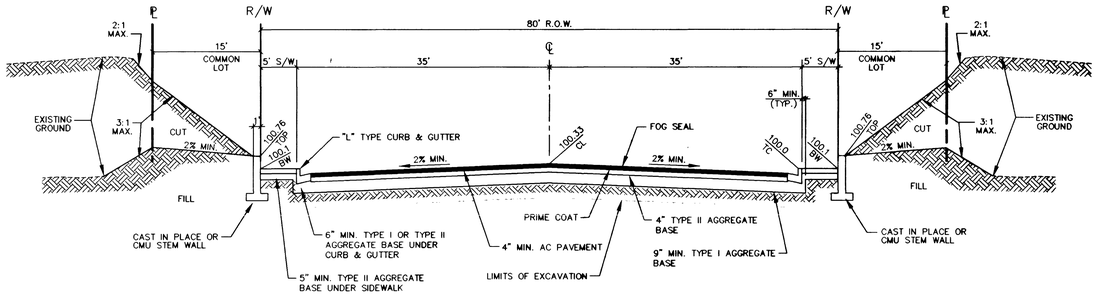

SUNNY SPRINGS LANE
STA. 41+86.00 TO STA. 66+46.85

1" = 10' HORIZ.
1" = 5' VERT.

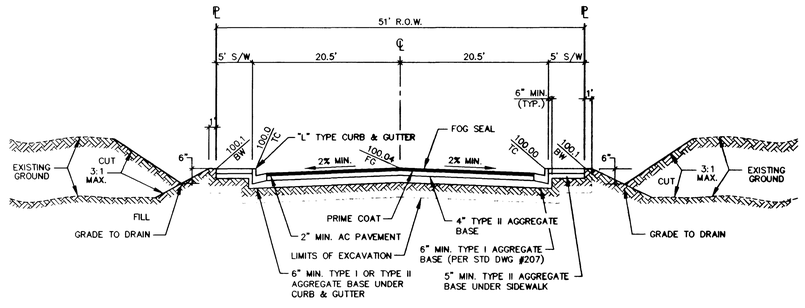

EAGLE TALON WAY
STA. 19+53.35 TO STA. 28+51.12

1" = 10' HORIZ.
1" = 5' VERT.

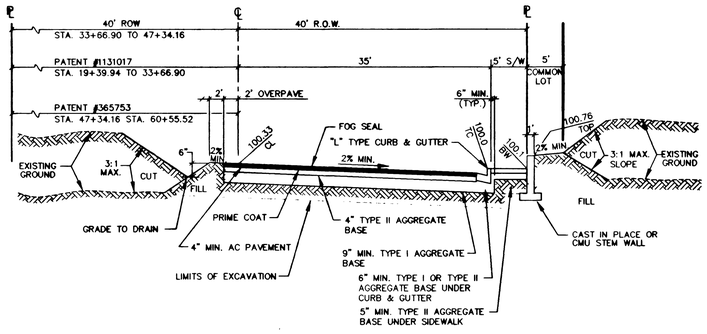

FARM ROAD
STA. 19+39.94 TO STA. 60+55.52

1" = 10' HORIZ.
1" = 5' VERT.

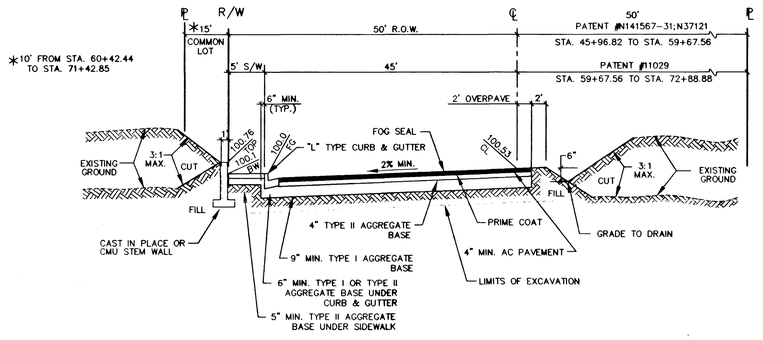

*10' FROM STA. 60+42.44 TO STA. 71+42.85

ELKHORN ROAD
STA. 45+96.82 TO 73+92.51

1" = 10' HORIZ.
1" = 5' VERT.

NOTE : NO SIDEWALK FROM STA. 73+43.89 TO STA. 73+92.51

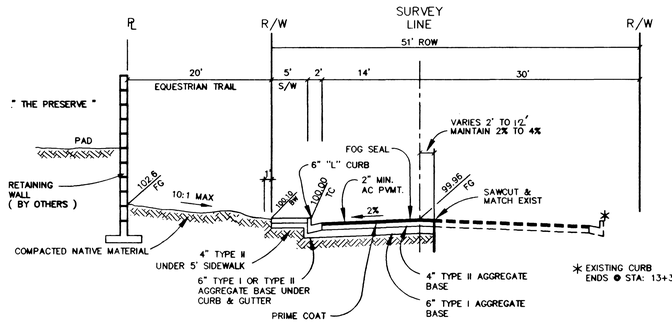

PIONEER WAY
STA. 10+73.45 TO 22+38.33

1" = 10' HORIZ.
1" = 5' VERT.

APPROVED FOR CONSTRUCTION
LVVWD 5/02/96 DATE

BENCHMARK
PROJECT DATUM=NGVD29
NO.14, STATION 1LV9021N6 3" BRASS CAP USC & GS BM
#113 3/4 MILE NORTH OF 1LV9028NNE6, 50' (FT.) EAST
OF OLD RAILROAD BED
ELEVATION = 2452.515

EQUATION ELEVATION = 2452.515 + 2.401' = 2454.916
(TO NAVD88) (747.5266m + 0.7318m = 748.2584m)

NOTICE TO CONTRACTOR !

EXISTING UTILITY LOCATIONS SHOWN HEREON ARE APROXIMATE ONLY. IT SHALL BE THE CONTRACTOR'S RESPONSIBILITY TO DETERMINE THE EXACT VERTICAL AND HORIZONTAL LOCATION OF ALL EXISTING UNDERGROUND UTILITIES PRIOR TO COMMENCING CONSTRUCTION. NO REPRESENTATION IS MADE THAT ALL EXISTING UTILITIES ARE SHOWN HEREON. THE ENGINEER ASSUMES NO RESPONSIBILITY FOR UTILITIES NOT SHOWN OR UTILITIES NOT SHOWN IN THEIR PROPER LOCATION.

AVOID CUTTING UNDERGROUND UTILITIES. IT'S COSTLY.
CALL before you DIG
1-800-227-2600
UNDERGROUND SERVICE (USA)

NO.	DATE	BY	APP'VD	REVISION DESCRIPTION

PROFESSIONAL ENGINEER STATE OF NEVADA
MARK E. JONES
CIVIL
No. 6894
STAMP DATE 4/30/96

SOUTHWEST ENGINEERING
LAND PLANNING • MAPPING • DEVELOPMENT
5426 W. VEGAS DRIVE
LAS VEGAS, NEVADA 89108
(702) 648-9700

TITLE: STREET SECTIONS
PROJECT: ELKHORN SPRINGS PHASE II

WORK ORDER NO: 950925
DESIGN BY: MJ & EV
DATE: 1/4/96
SCALE: AS NOTED
CADFILE: ELKDETLS.DWG
SHEET 2 OF 21 SHEETS

24519

11-8-98 107Y-4299-2