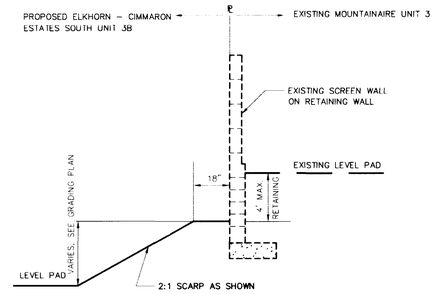

8 WALL SECTION

SCALE: NO SCALE

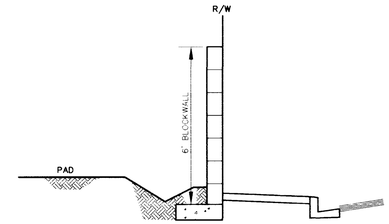

4 SIDE YARD (NO RETAINING WALL)

SCALE: NO SCALE

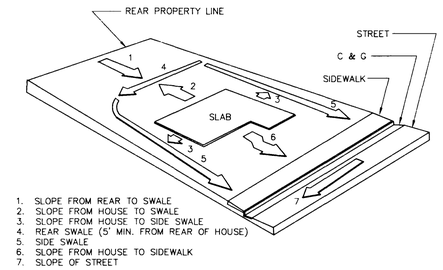

TYPICAL LOT GRADING – TYPE "A"

SCALE: N.T.S.

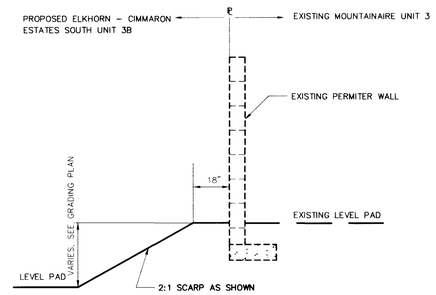

9 WALL SECTION

SCALE: NO SCALE

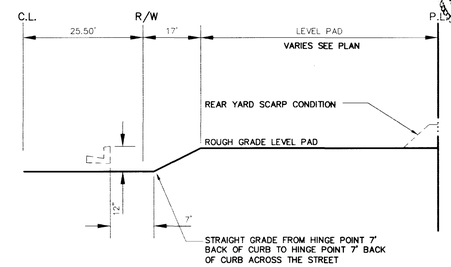

SCALEF SOURCE

1 PAD GRADING SECTION

SCALE: NO SCALE

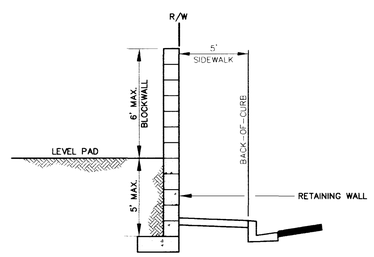

10 SECTION

SCALE: NO SCALE

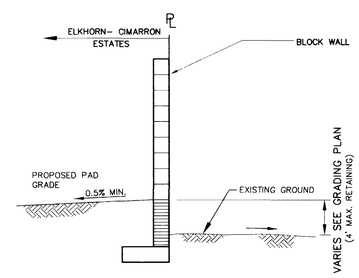

6 SECTION

SCALE: NO SCALE

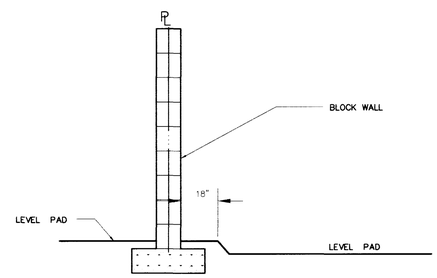

2 TYPICAL SIDE YARD DETAIL

SCALE: NO SCALE

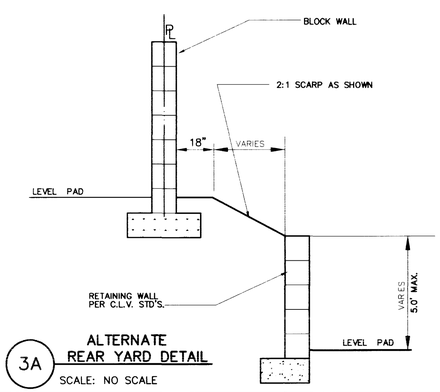

3A ALTERNATE REAR YARD DETAIL

SCALE: NO SCALE

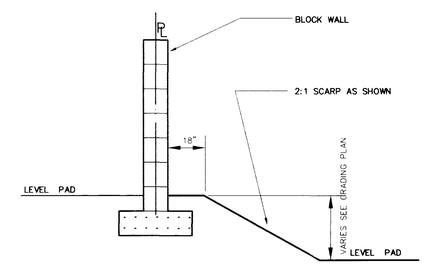

3 REAR YARD DETAIL

SCALE: NO SCALE

NO.	DESCRIPTION	DATE	APP'D

10/21/97 DATE

STATE OF NEVADA REGISTERED PROFESSIONAL ENGINEER EDWARD GORCZYNSKI CIVIL No. 9200

DATE :	10/7/97
DRAWN BY :	
DESIGNED BY :	
CHECKED BY :	
JOB NO. :	0141.0006
SCALE :	NONE

PENTACORE
CIVIL ENGINEERING • LAND SURVEYING • PLANNING
CONSTRUCTION MANAGEMENT • ADA CONSULTING
6795 WEST TWAIN AVENUE BOULEVARD
LAS VEGAS, NEVADA 89102 (702)258-0115

EXECUTIVE DEVELOPMENT CORPORATION

ELKHORN – CIMARRON ESTATES SOUTH UNIT 3B

GRADING DETAILS

SHEET 8 OF 8

107Y-4498-3B

6042

G:\0222\G141\UNIT3B\GRADING\GDDET Mon Oct 20 11:25:59 1997 J. HIRSHDUER
DISK #
GDDET

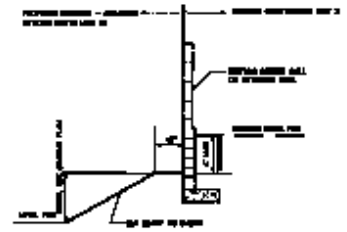

8 WALL SECTION
SCALE: NO SCALE

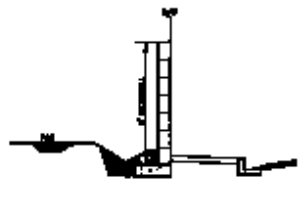

4 SIDE YARD (NO RETAINING WALL)
SCALE: NO SCALE

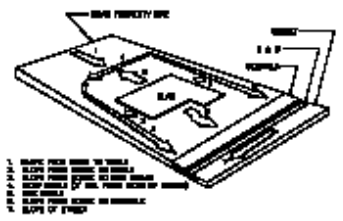

TYPICAL LOT GRADING – TYPE "A"
SCALE: N.T.S.

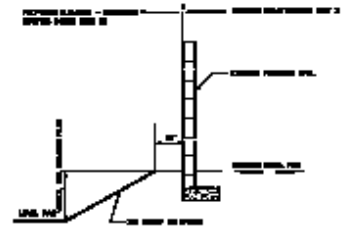

9 WALL SECTION
SCALE: NO SCALE

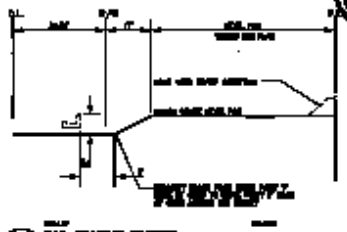

1 PAD GRADING SECTION
SCALE: NO SCALE

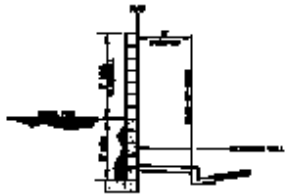

10 SECTION
SCALE: NO SCALE

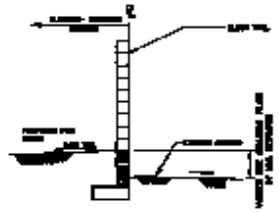

6 SECTION
SCALE: NO SCALE

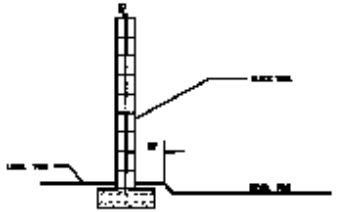

2 TYPICAL SIDE YARD DETAIL
SCALE: NO SCALE

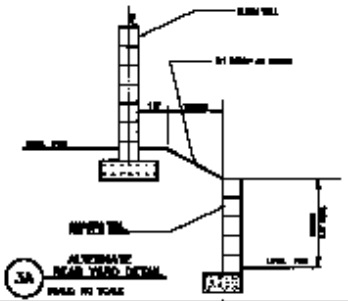

3A ALTERNATE REAR YARD DETAIL
SCALE: NO SCALE

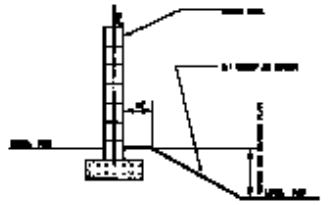

3 REAR YARD DETAIL
SCALE: NO SCALE

PENTACORE

EXECUTIVE DEVELOPMENT CORPORATION
ELDORADO – SHADOW ESTATES SOUTH UNIT 3B
GRADING DETAILS

8

0771-44PM-3B