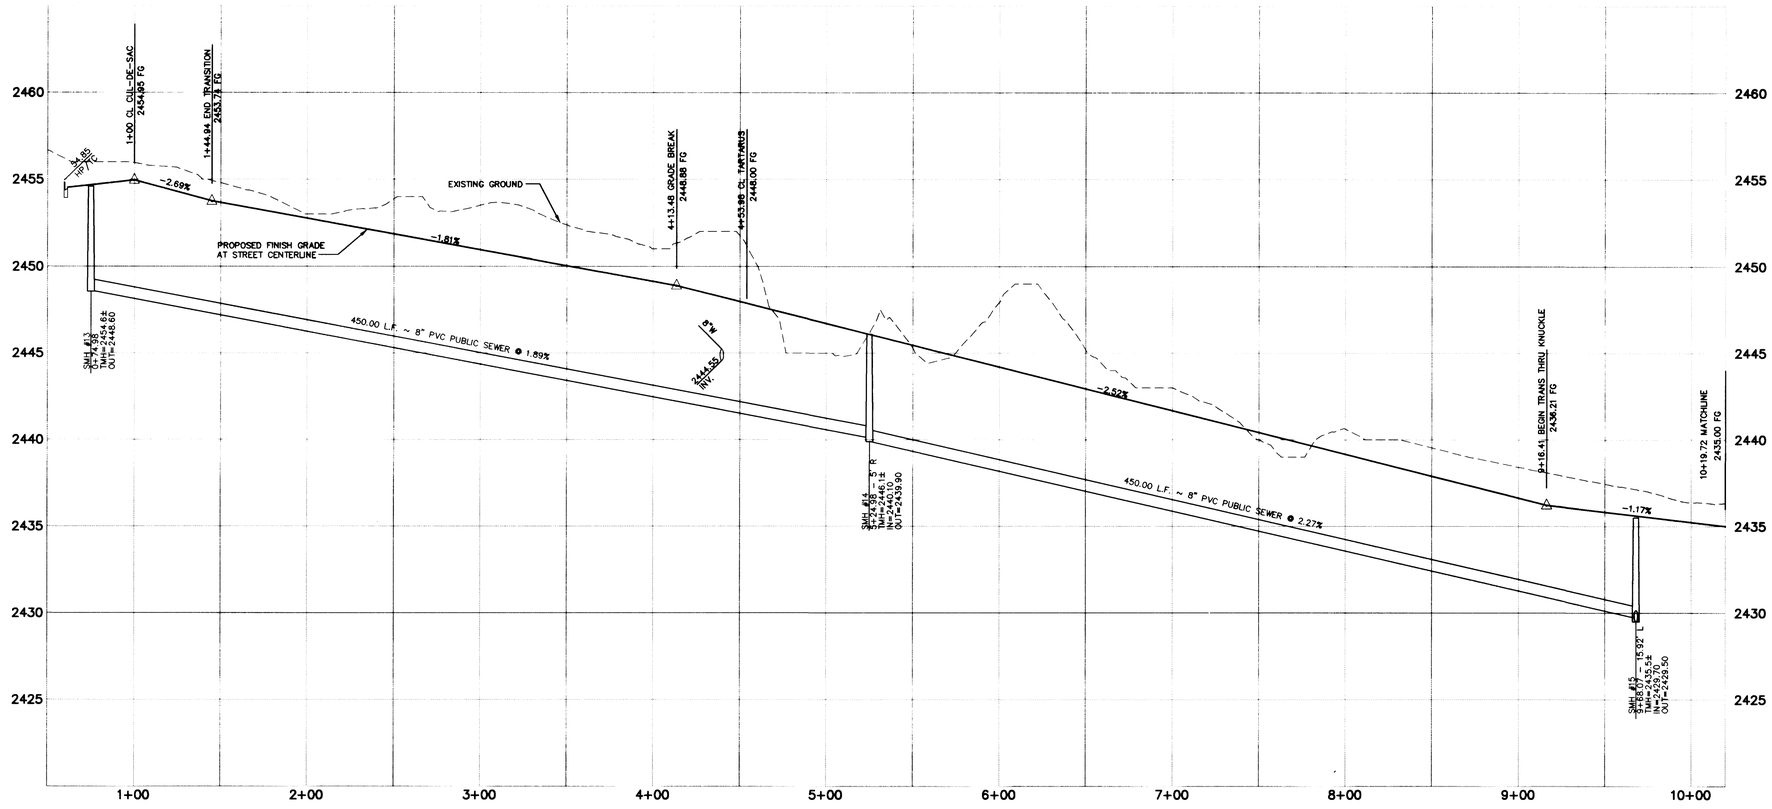


# PINOCCHIO AVENUE (PUBLIC)

## PROFILE

SCALE: HORIZ. 1" = 40'
VERT. 1" = 4'

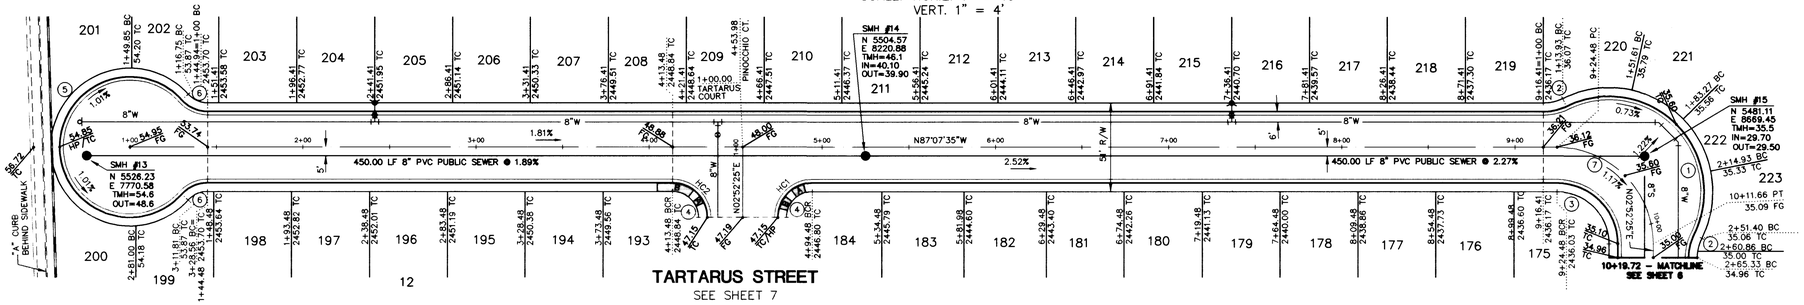


# PINOCCHIO AVENUE (PUBLIC)

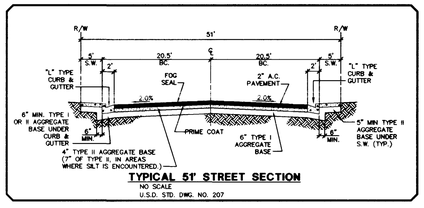


**TYPICAL 51' STREET SECTION**
NO SCALE
U.S.D. STD. DWG. NO. 207

HC RAMP DATA (CASE I)

| HC RAMP # | GRADE (%) "B" TO "A" | "A" (FT) MIN. | "B" (FT) MIN. |
|---|---|---|---|
| 1 | -2 TO 2 | 8 | 8 |
| 2 | -6 TO -5.01 | 4.5 | 21.5 |

PER STD. DWG 235

BACK OF CURB CURVE DATA

| CURVE | DELTA | RADIUS | LENGTH | TANGENT |
|---|---|---|---|---|
| 1 | 143°12'34" | 55.00' | 137.47' | 165.38' |
| 2 | 26°36'17" | 30.00' | 13.93' | 7.09' |
| 3 | 90°00'00" | 35.00' | 54.98' | 35.00' |
| 4 | 90°00'00" | 20.00' | 31.42' | 20.00' |
| 5 | 275°57'18" | 40.50' | 195.06' | 36.50' |
| 6 | 47°58'39" | 20.00' | 16.75' | 8.90' |

CENTERLINE CURVE DATA

| CURVE | DELTA | RADIUS | LENGTH | TANGENT |
|---|---|---|---|---|
| 7 | 90°00'00" | 55.50' | 87.18' | 55.50' |

**BENCHMARK**
CLV BM # 1 LV90 21 N6
3" BRASS CAP USC & GS BM #113, 3/4 MILE N OF 1 LV9028NNE6, 50' E OF OLD RAILROAD BED
ELEV.= 748.2584 (METERS) 2454.91' (NAVD88)

NORTH

GRAPHIC SCALE
0 20 40 80 160
( IN FEET )
1 inch = 40 ft.

| NO. | DESCRIPTION | DATE | APP'D |
|---|---|---|---|

REGISTERED PROFESSIONAL ENGINEER
STATE OF NEVADA
LEONARD GROZDINSKI
No. 8500
10/21/97
DATE

DATE : 9/4/97
DRAWN BY :
DESIGNED BY :
CHECKED BY :
JOB NO. : 0141.0006
SCALE : 1" = 40'

**PENTACORE**
CIVIL ENGINEERING • LAND SURVEYING • PLANNING
CONSTRUCTION MANAGEMENT • ADA CONSULTING
6763 WEST CHARLESTON BOULEVARD
LAS VEGAS, NEVADA 89102 (702)258-0115

EXECUTIVE DEVELOPMENT CORPORATION
ELKHORN - CIMARRON ESTATES UNIT 4B
STREET PLAN - PROFILE
PINOCCHIO AVENUE

SHEET 5 OF 9

107Y-4498-4B

6017

G:\0141\0006\UNIT4B\PP\PINOCC Thu Sep 4 11:56:58 1997 J. HIRSHOLER
D:\SK # 0141/0006/UNIT4B/PP
PINOCC.DWG

 

PINOCCHIO AVENUE (PUBLIC)

PROFILE

 


PINOCCHIO AVENUE (PUBLIC)


| | | | |
|---|---|---|---|
| | | | |
| | | | |
| | | | |

BASE OF CURB CURVE DATA

| | | | |
|---|---|---|---|
| | | | |
| | | | |
| | | | |
| | | | |
| | | | |
| | | | |

CENTERLINE CURVE DATA

| | | | |
|---|---|---|---|
| | | | |

NORTH

GRAPHIC SCALE

(IN FEET)
1 inch = 20 ft.

PENTACORE

EXECUTIVE DEVELOPMENT CORPORATION
STREET PLAN – PROFILE
PINOCCHIO AVENUE

6