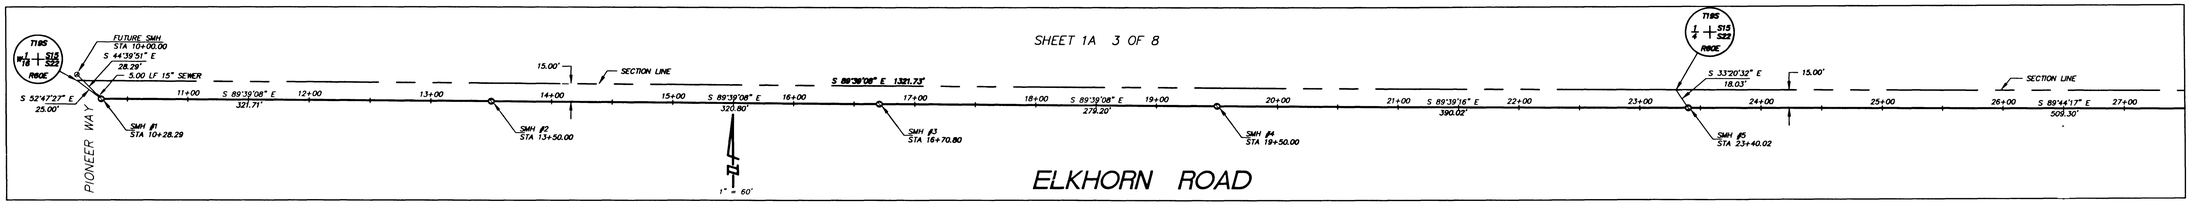

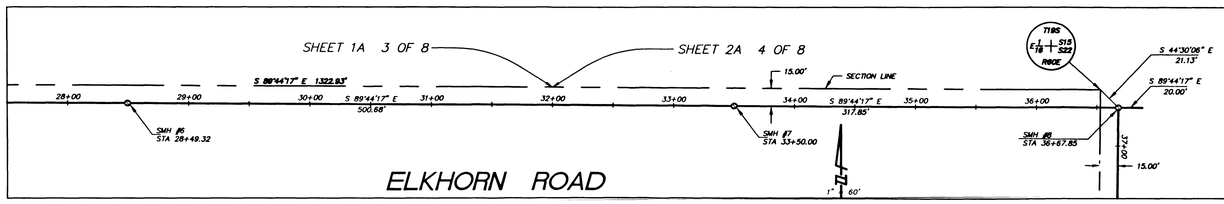

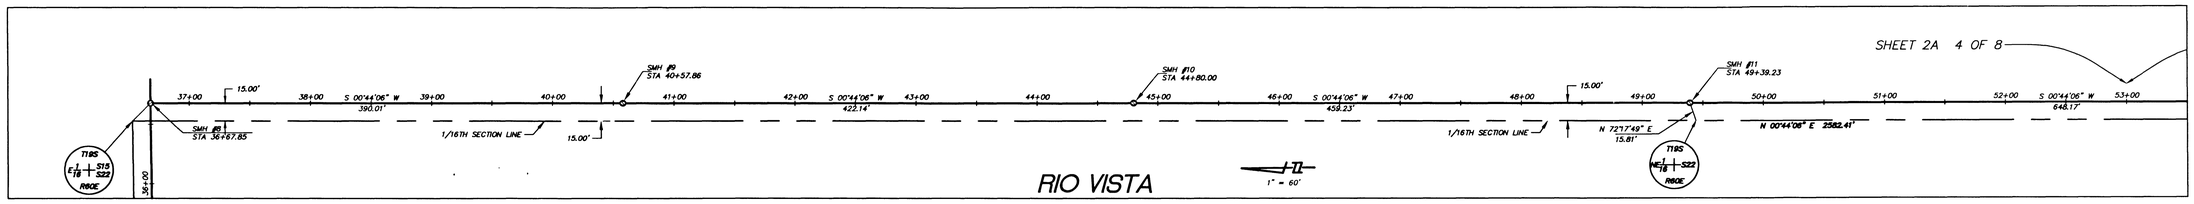

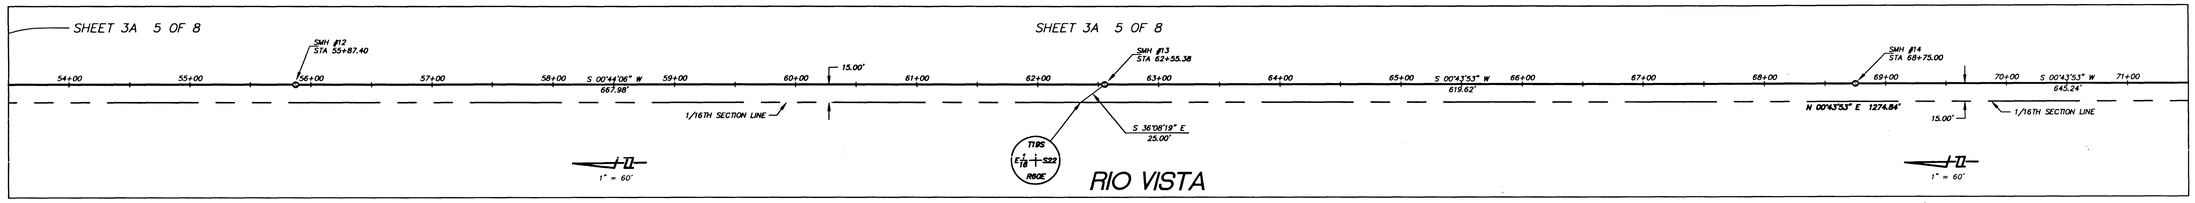

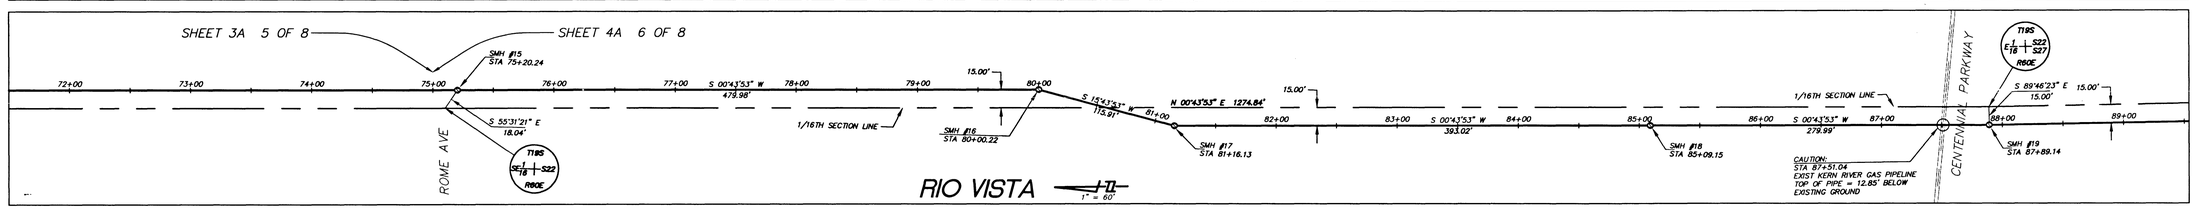

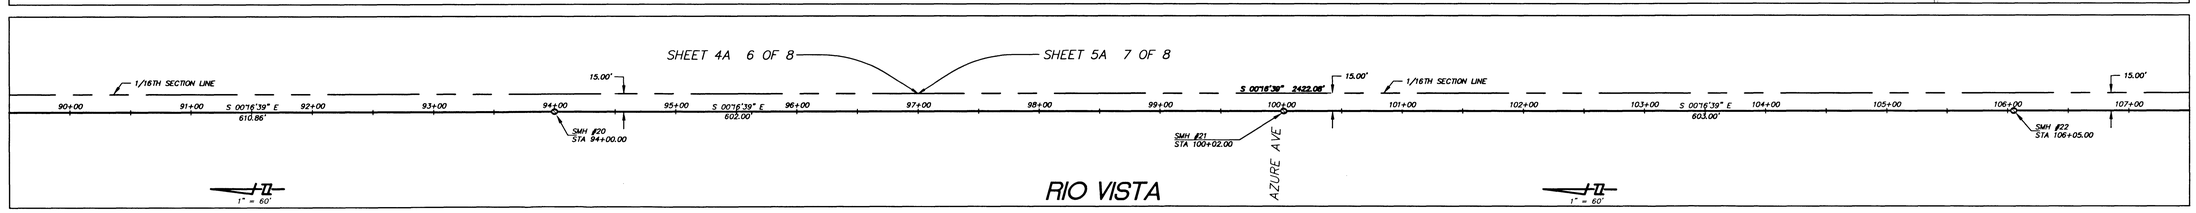

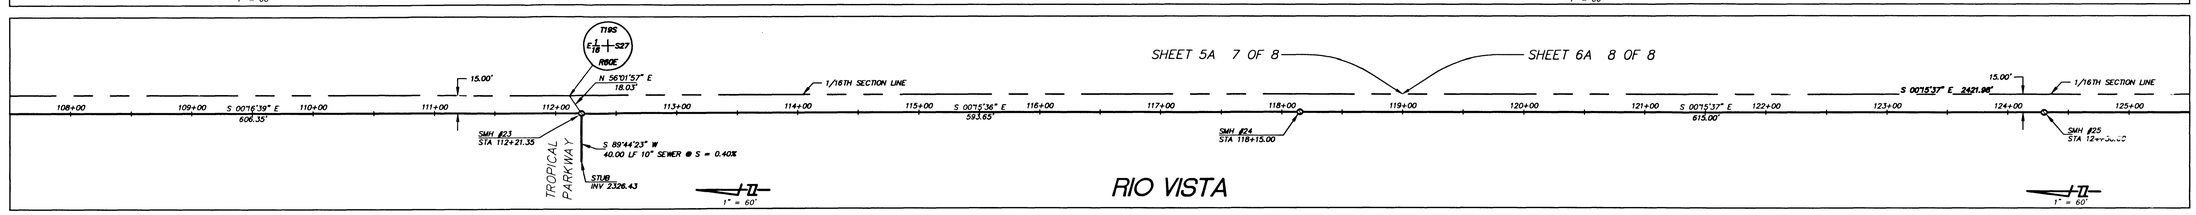

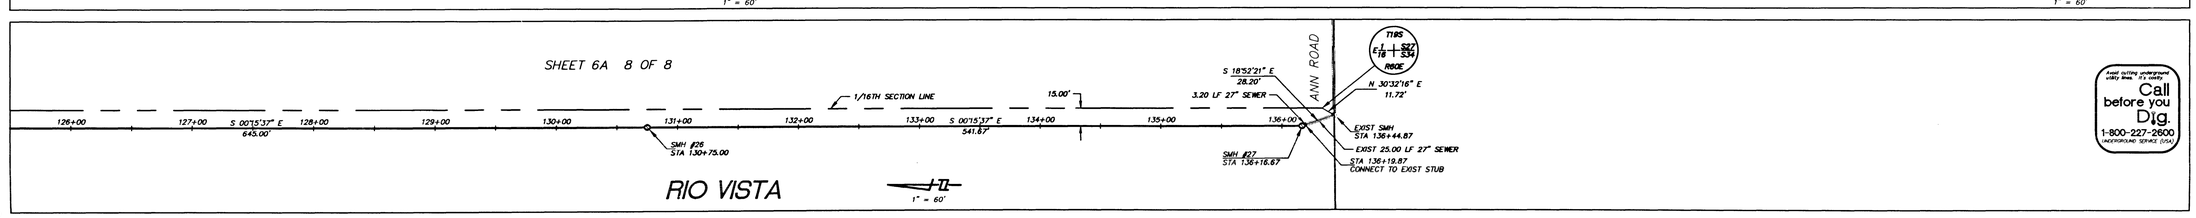

THE KEITH COMPANIES, NEVADA
ENGINEER
4052 SOUTH INDUSTRIAL ROAD, LAS VEGAS, NV 89103 (702)733-0350
• PLANNING
• CIVIL ENGINEERING
• ENVIRONMENTAL SERVICES
• LAND SURVEYING
• DEVELOPER SERVICES
• PUBLIC WORKS
• WATER RESOURCES
FAX:(702)733-9282

STATE OF NEVADA — WILLIAM E. WHEELER — No. 010369 — PROFESSIONAL ENGINEER — CIVIL — 11-3-94

REV.	DATE	DESCRIPTION	DATE	APPROVAL

WATT/LV, INC.

ELKHORN SPRINGS SEWER

ELKHORN SPRINGS
OVERSIZE OFF-SITE SEWER
STA.10+00.00 TO STA.136+44.87

SHEET NO.:

MU-1A

2 OF 8 SHEETS

3079-4299-05

Q:\ELKHORN\216MU01A Tue Dec 21 03:20:02 1993 SHADED 1-9 WHITEOUT 10, SOLID 11 & UP- 486-50#11
HP Designjet 600|| HP-GL/2 ADI 4.2 plotter driver by Hewlett-Packard 1.0

24993

11-8-2