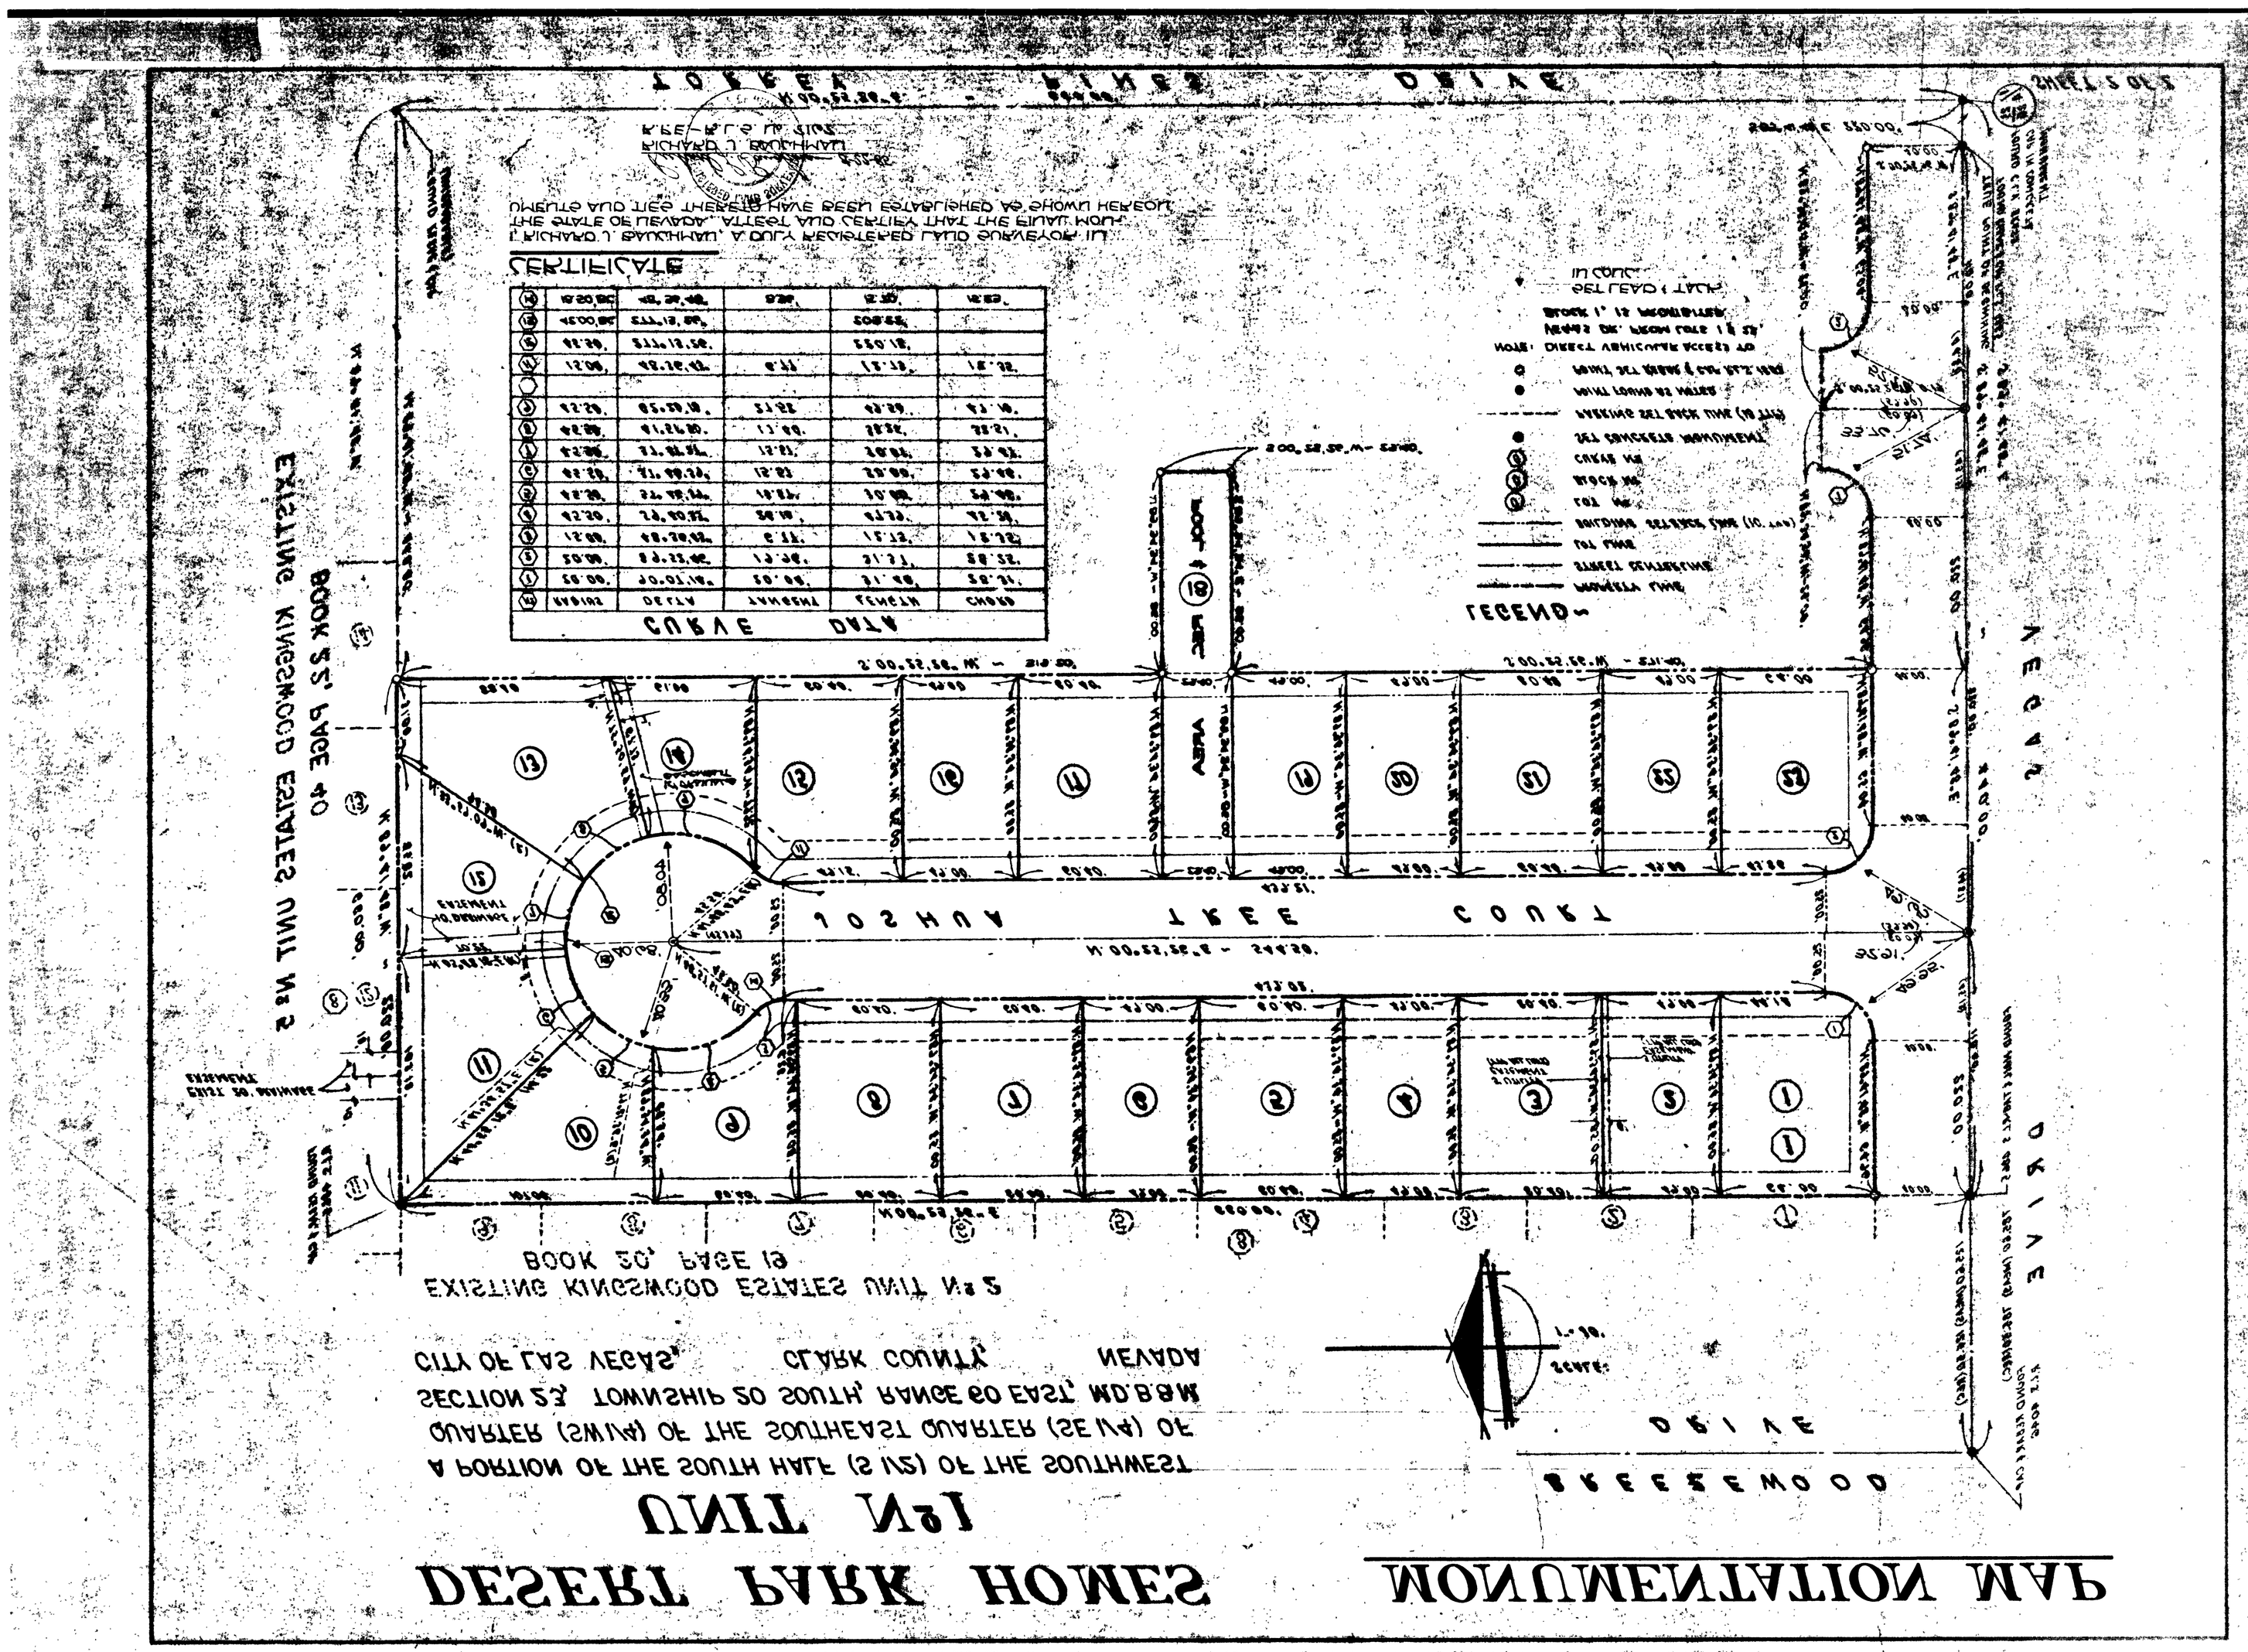
DESERT PARK HOMES
UNIT No1
A PORTION OF THE SOUTH HALF (S 1/2) OF THE SOUTHWEST QUARTER (SW1/4) OF THE SOUTHEAST QUARTER (SE1/4) OF SECTION 25, TOWNSHIP 20 SOUTH, RANGE 60 EAST, M.D.B.&M.
CITY OF LAS VEGAS, CLARK COUNTY, NEVADA
MONUMENTATION MAP
EXISTING KINGSWOOD ESTATES UNIT No 5
BOOK 30, PAGE 19
BREEZEWOOD DRIVE
JOSHUA TREE COURT
DRIVE
AVENUE
CURVE DATA
LEGEND
CERTIFICATE

DESERT PARK HOMES

UNIT No. 1

MONUMENTATION MAP