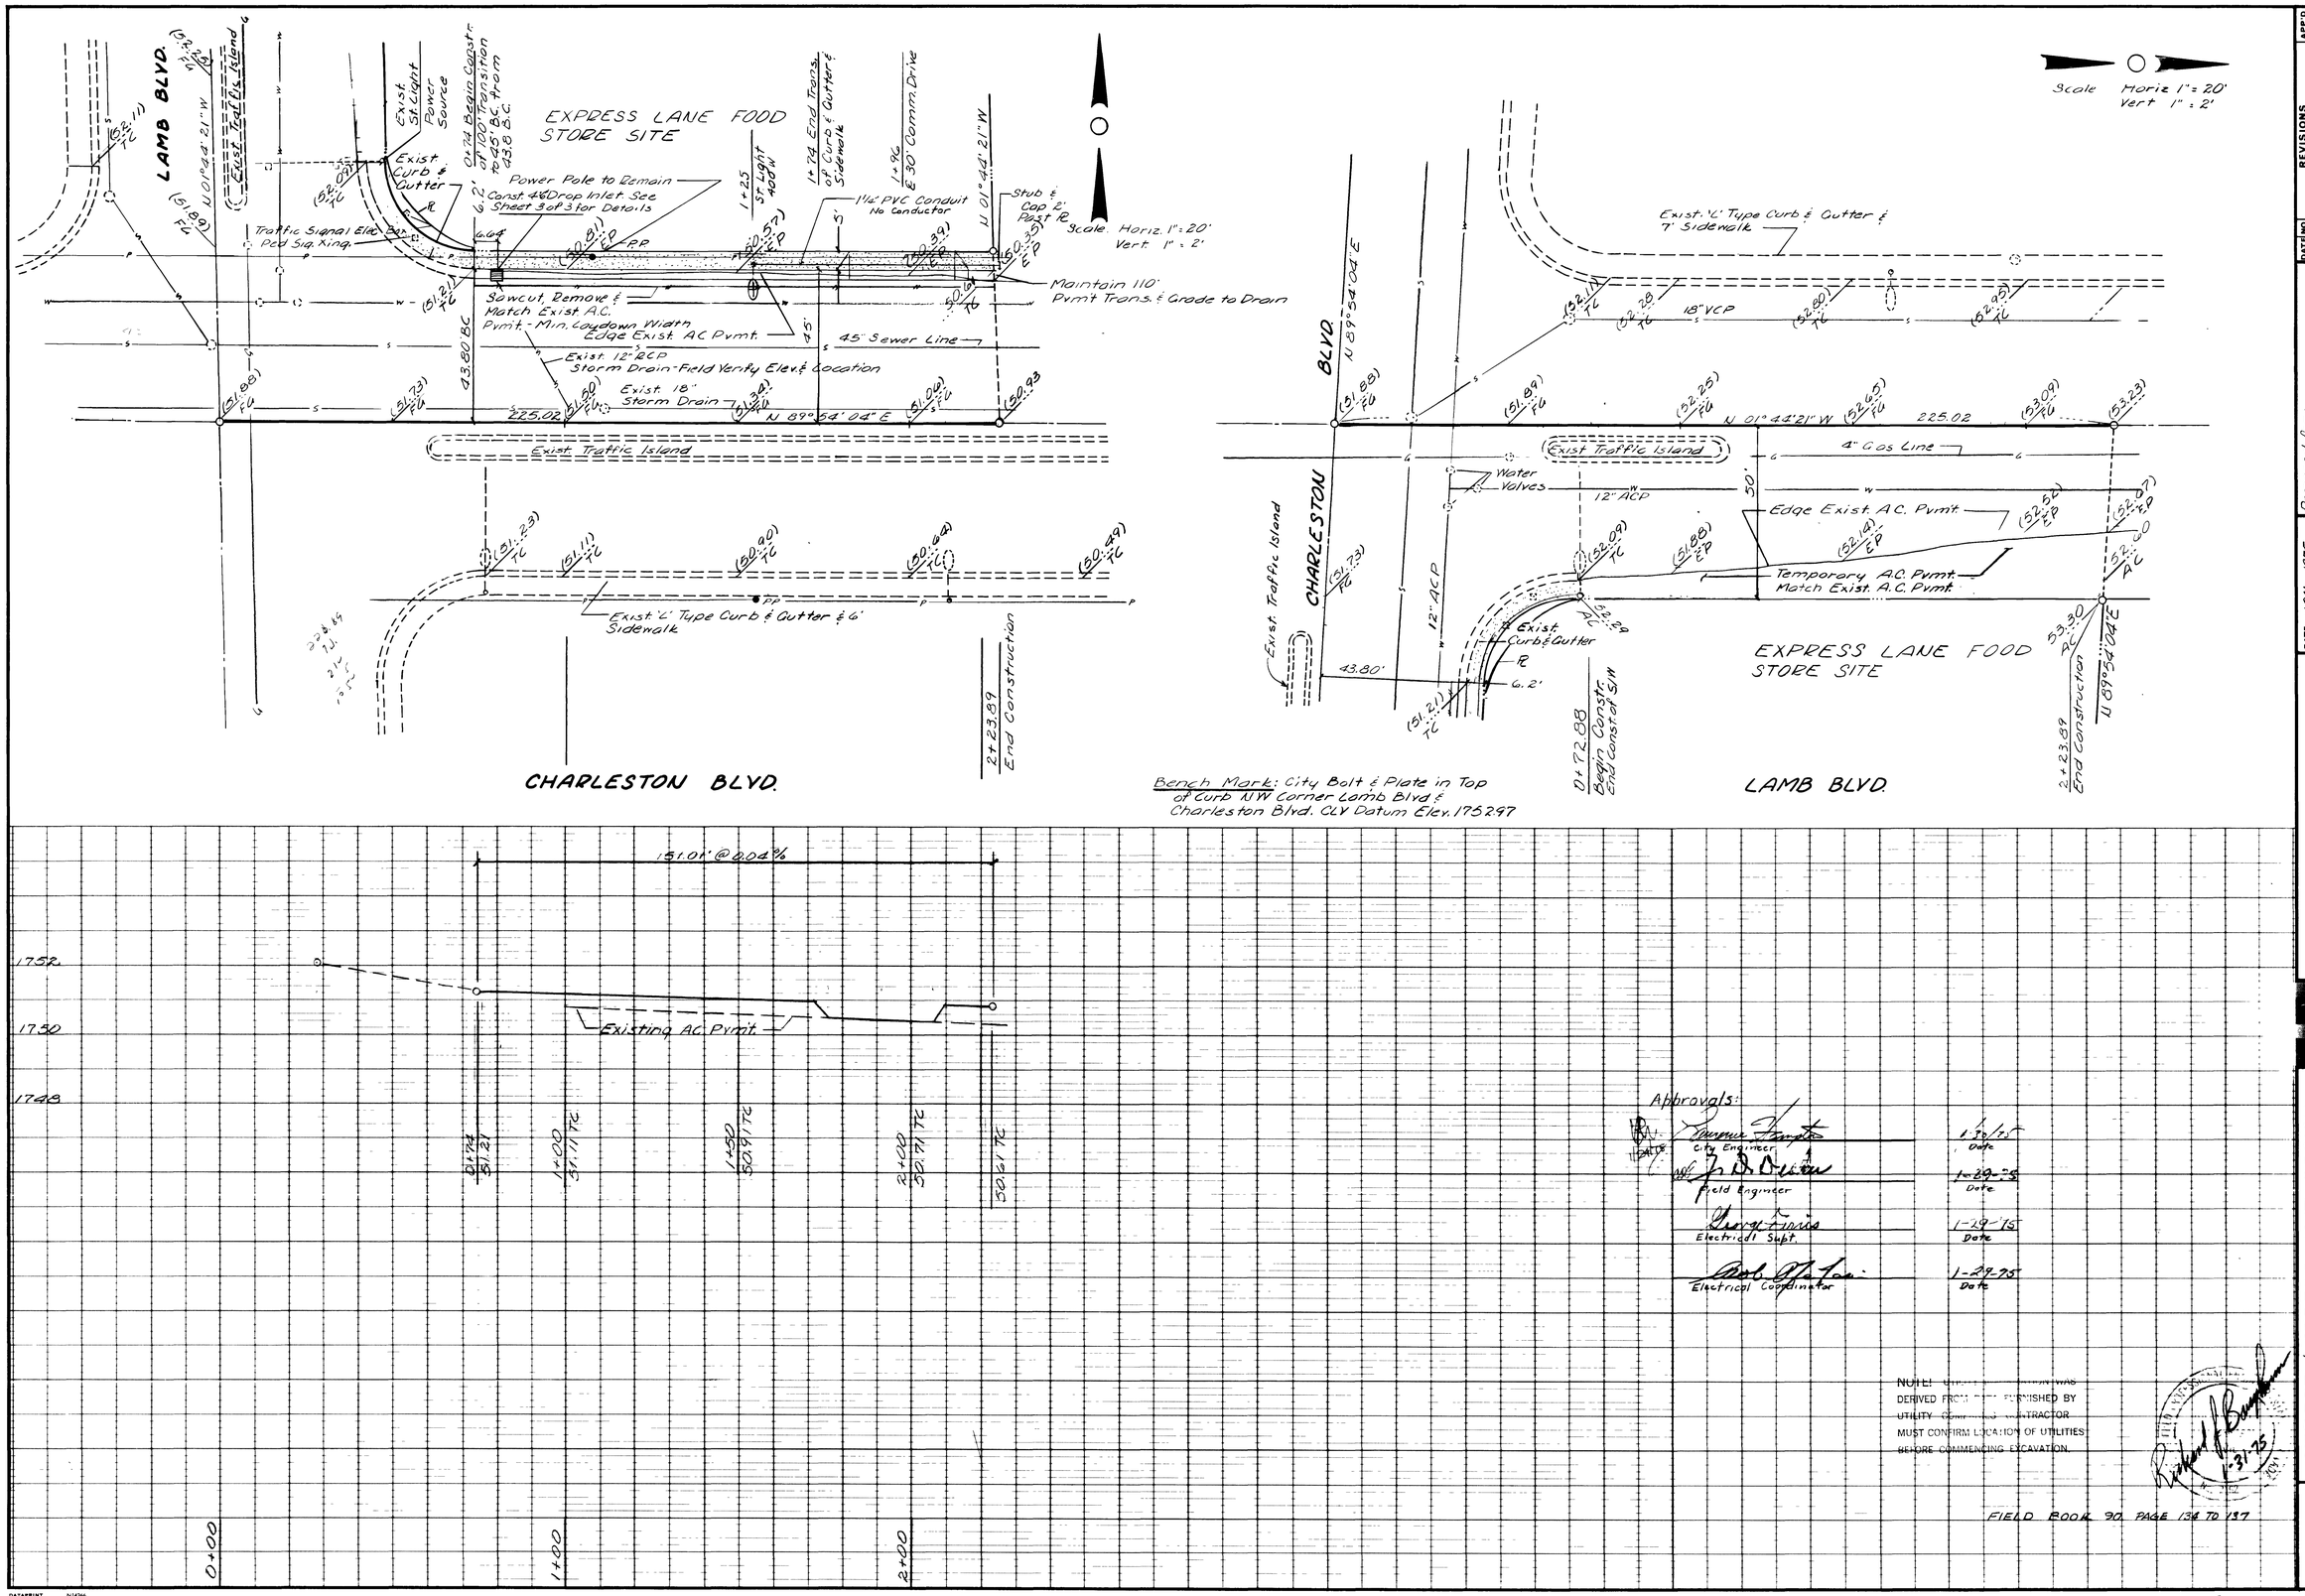

2166

22-4 175 107-1936

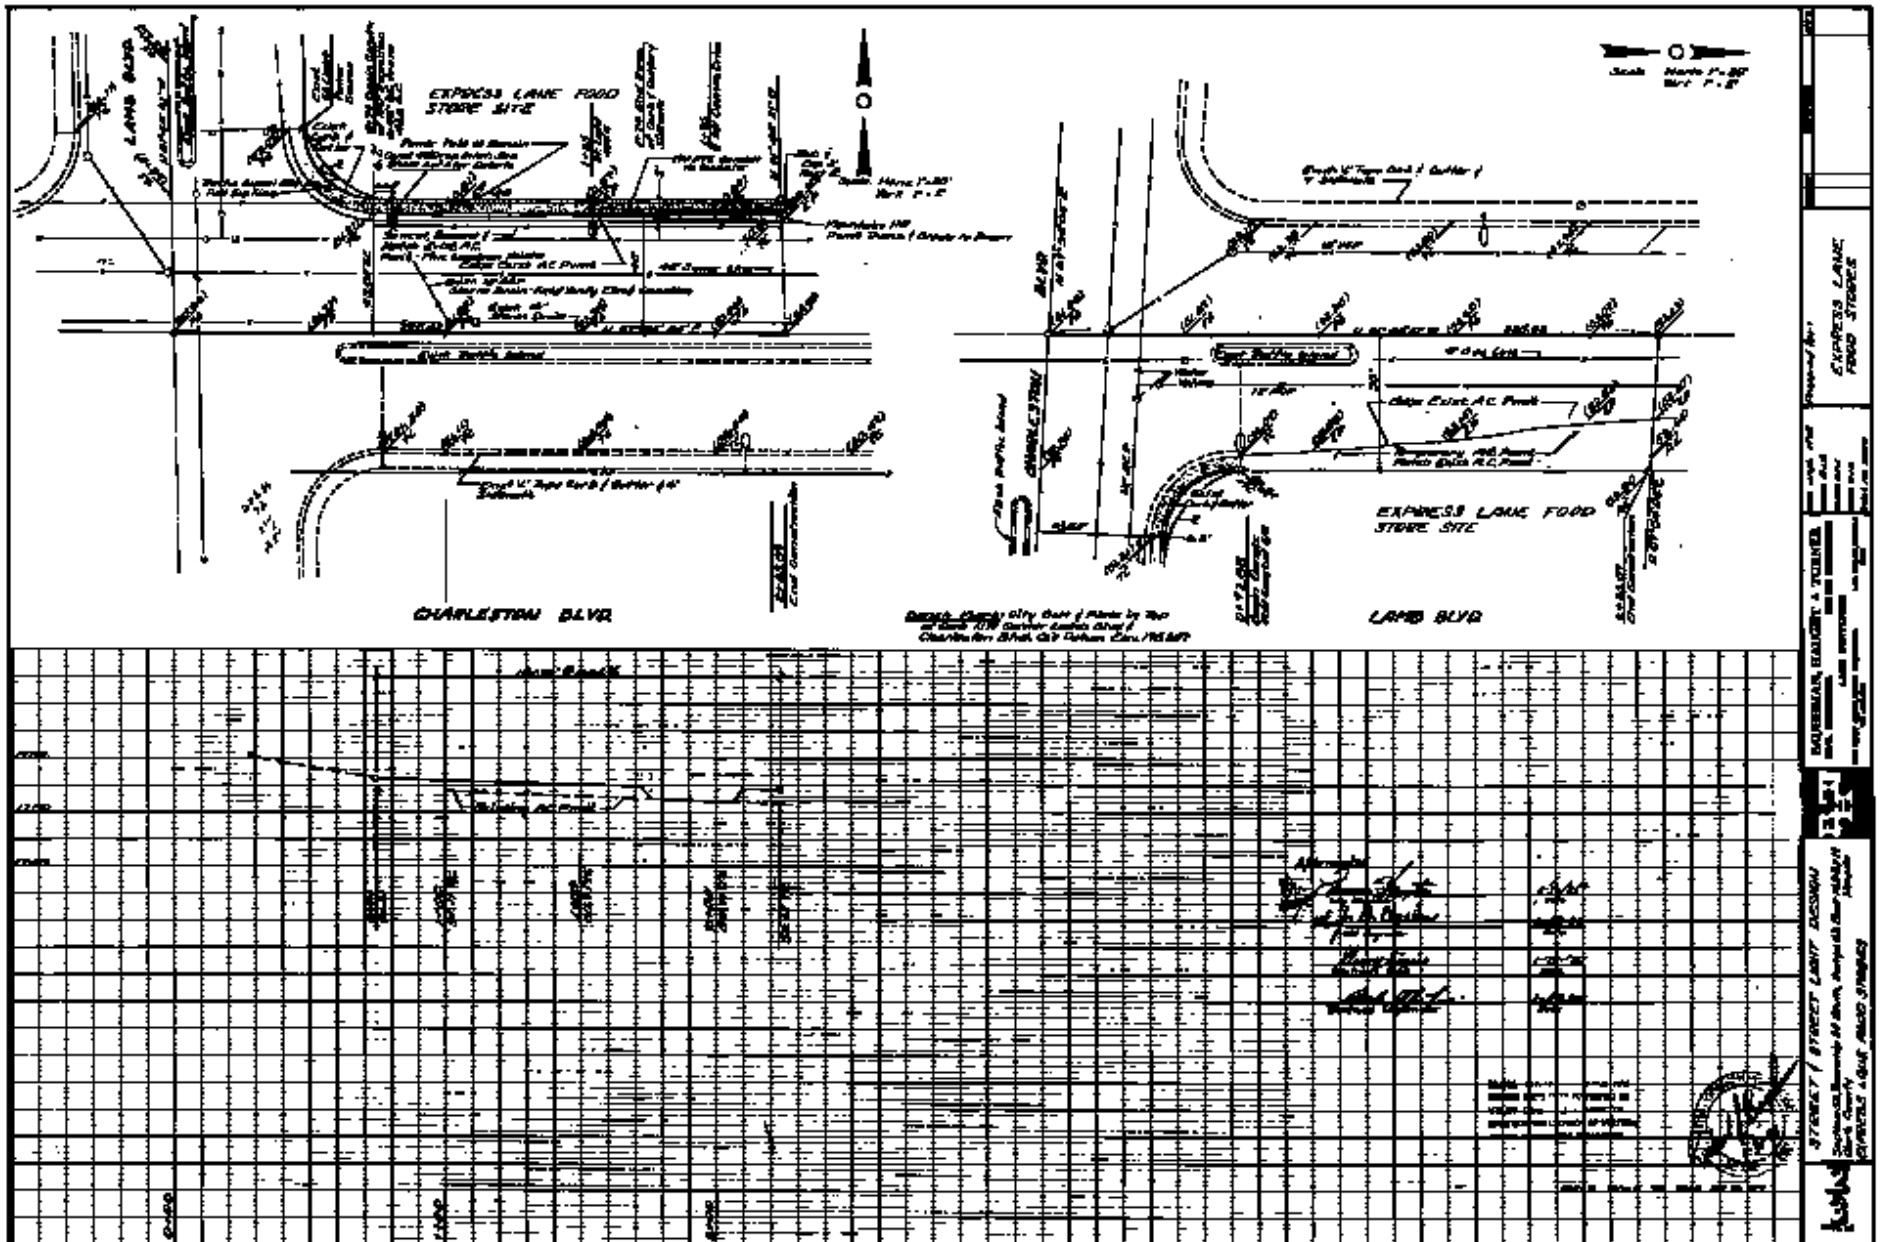
EXPRESS LANE FOOD STORE SITE
CHARLESTON BLVD
LAMB BLVD
EXPRESS LANE FOOD STORE SITE
EXPRESS LANE FOOD STORE
BAUERMAN, RASCHE & ASSOC.
STREET LIGHT DESIGN