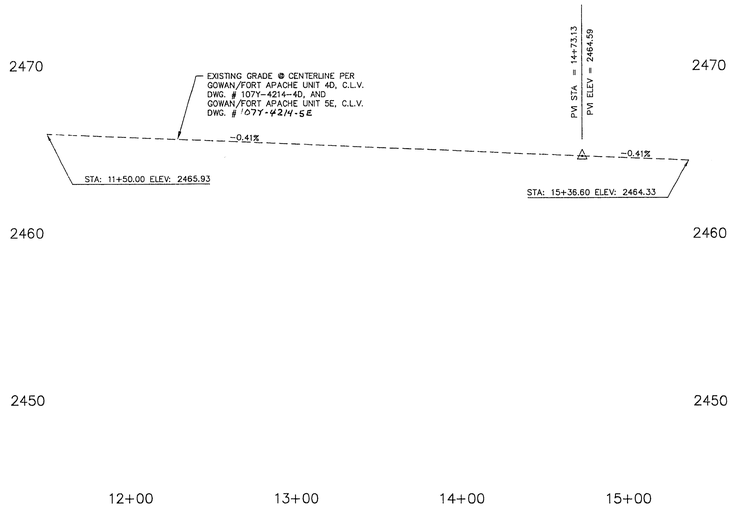

EL CAPITAN WAY

PROFILE

SCALE: HORIZ. 1" = 40'
VERT. 1" = 4'

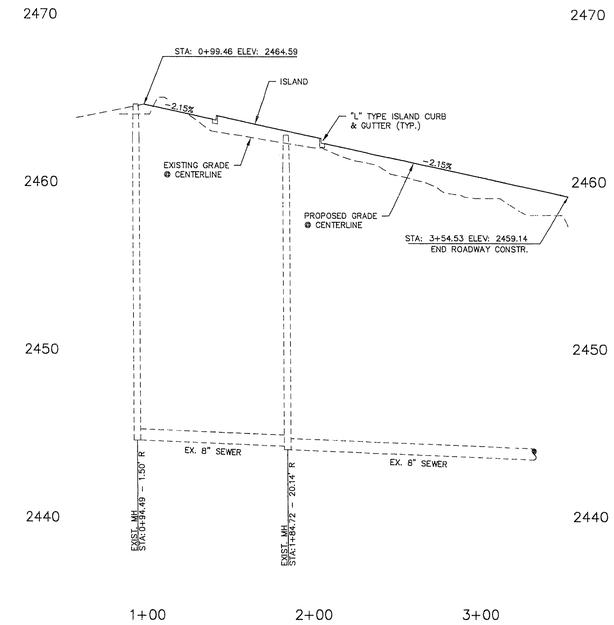

GILMORE AVENUE

PROFILE

SCALE: HORIZ. 1" = 40'
VERT. 1" = 4'

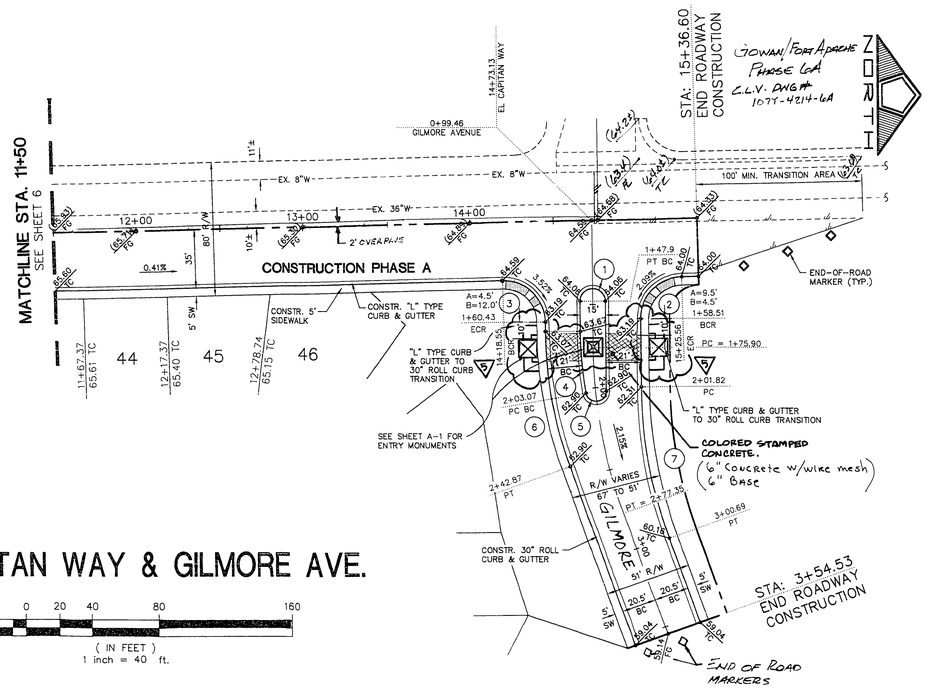

EL CAPITAN WAY & GILMORE AVE.

40 0 20 40 80 160
(IN FEET)
1 inch = 40 ft.

BACK OF CURB DATA

CURVE	DELTA	RADIUS	LENGTH	TANGENT
1	180°00'00"	7.50'	23.56'	---
2	88°58'36"	25.00'	38.82'	24.56'
3	91°01'38"	25.00'	39.72'	25.45'
4	09°30'59"	224.00'	37.20'	18.65'
5	170°29'01"	6.00'	17.85'	72.08'
6	19°22'33"	245.00'	82.85'	41.83'
7	19°22'33"	275.00'	93.00'	46.95'

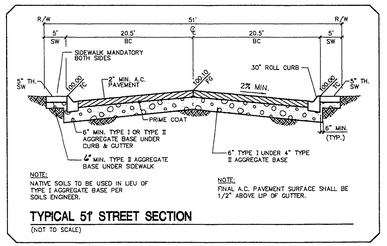

TYPICAL 51' STREET SECTION

(NOT TO SCALE)

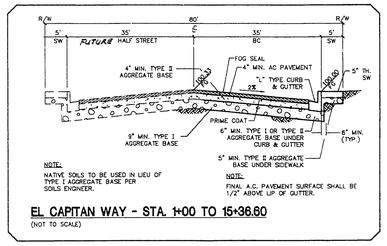

EL CAPITAN WAY - STA. 1+00 TO 15+36.60

(NOT TO SCALE)

NO.	DESCRIPTION	DATE	APP'D
5	MOVE SAFTY MOUNTS OUT OF SW	10/19/95	
4	C.L.V. REVISIONS	8/11/95	
3	C.L.V. REVISIONS	7/26/95	
2	C.L.V. REVISIONS	6/16/95	
1	ADD ENTRANCE ON GILMORE TO UNIT 2	6-9-95	

RECOMMENDED: LEONARD GROJINSKI P.E. # 8200 DATE 6/9/95

DATE : 7-26-95
DRAWN BY : D.D.
DESIGNED BY : M.S.G.
CHECKED BY : L.G.
JOB NO. : 0134.0009
SCALE : 1" = 40'

PENTACORE Engineering, Inc.
6763 West Charleston Boulevard
Las Vegas, Nevada 89102
(702) 258-0115

AMERICAN WEST HOMES, INC.
EL CAPITAN RANCH – UNIT NO. 2

EL CAPITAN WAY TO-SITE PLAN & PROFILE

SHEET 7 OF 19

EL-2052.DWG DISK #

11-21-78

1077-4396-2