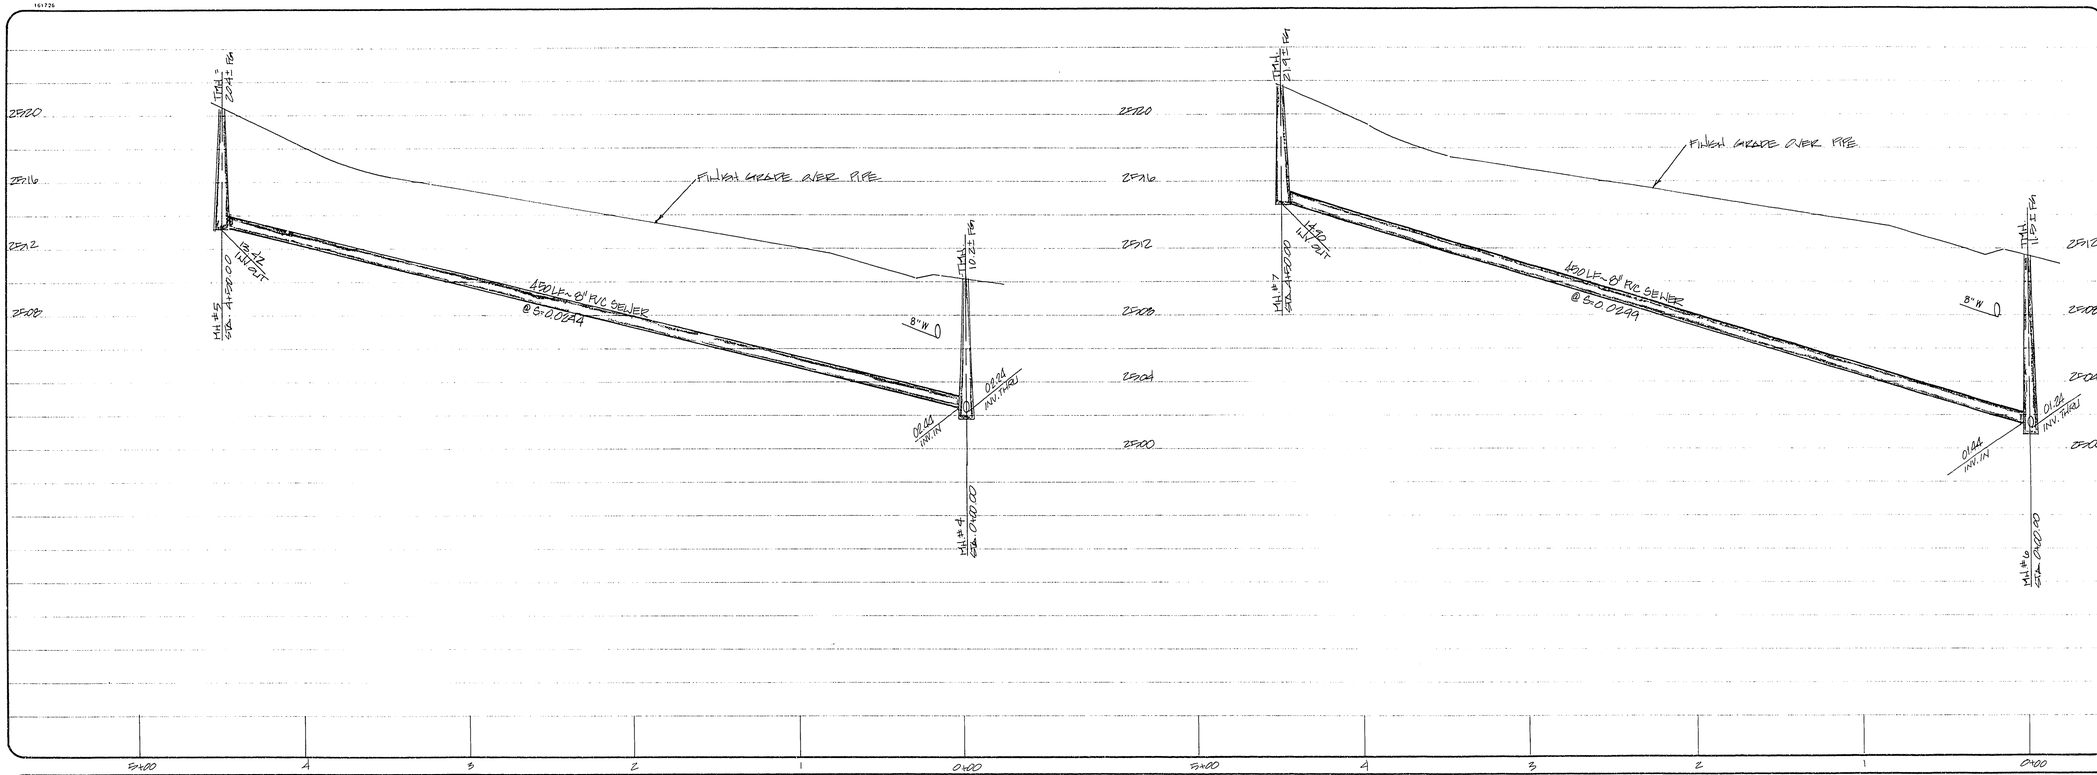

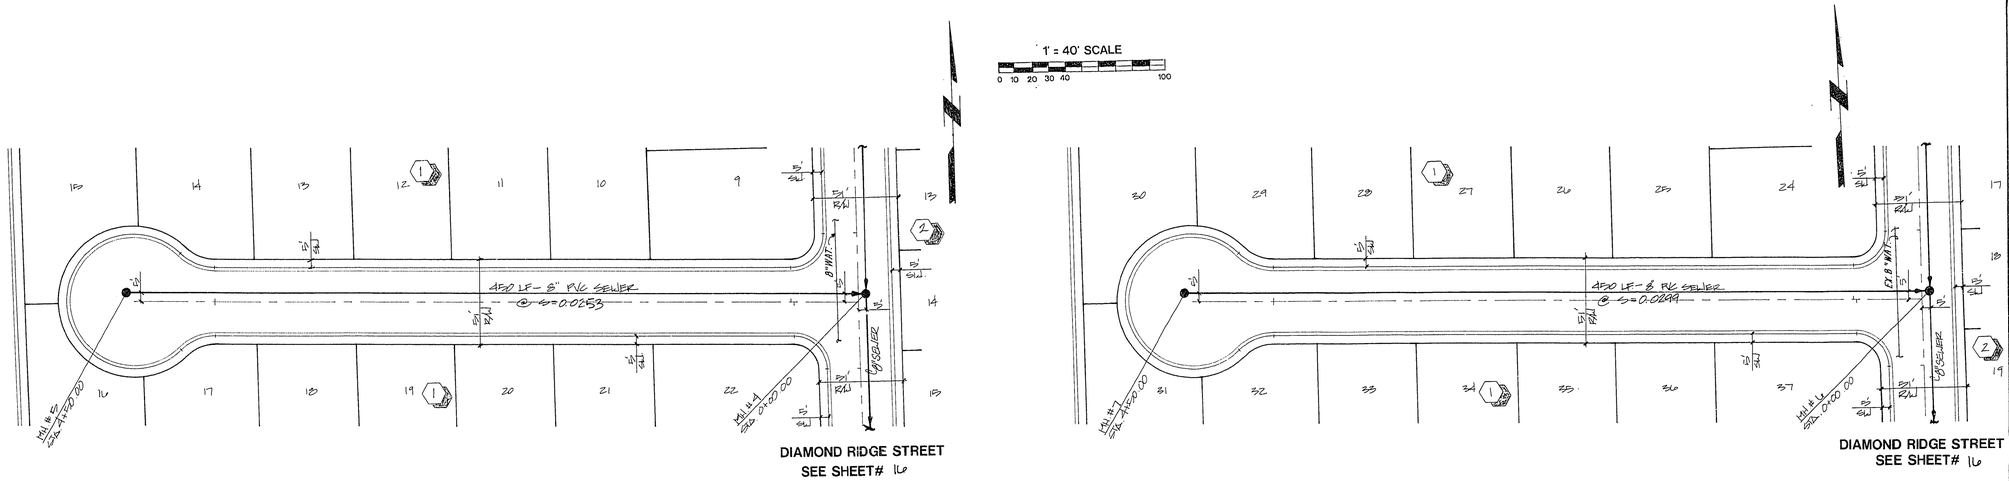

TERRACE RIDGE COURT

TEAL LAKE COURT

BENCHMARK

BM # OLV0017NES
CITY OF LAS VEGAS PIN AND PLATE IN TOP OF CURB SOUTHWEST CORNER OF CHEYENNE AVE. AND DURANGO-RAMPART DR. NEAR THE PC OF CHEYENNE AVE.

ELEV.= 746.9946 METERS (NAVD 88)
= 2450.7648 FEET (NAVD 88)

2 working days before you Dig
Call
1-800-227-2600

REV	DATE	BY	REVISION

AMERICAN WEST HOMES
CITY OF LAS VEGAS, NEVADA

VTN nevada
CONSULTING ENGINEERS • PLANNERS • LAND SURVEYORS
2727 SOUTH RAINBOW BOULEVARD
LAS VEGAS, NEVADA 89102-5148 PHONE (702) 873-7550 FAX (702) 362-2597

TITLE
SEWER PLAN - PROFILE
TERRACE RIDGE COURT TEAL LAKE COURT

PROJECT
DIAMOND RIDGE
UNIT 7

SEAL
14 JUNE 96

WO NO.	4734
BY	
DATE	NOV.,'94
SCALE	HORIZ: 1'=40' VERT: 1'= 4'
SHEET	17 OF 19 SHEETS

© \CAD\SURVEY\4734\SHELLS\SHELLS.DWG (DM-STE)

11-29-98

3078-4455-7