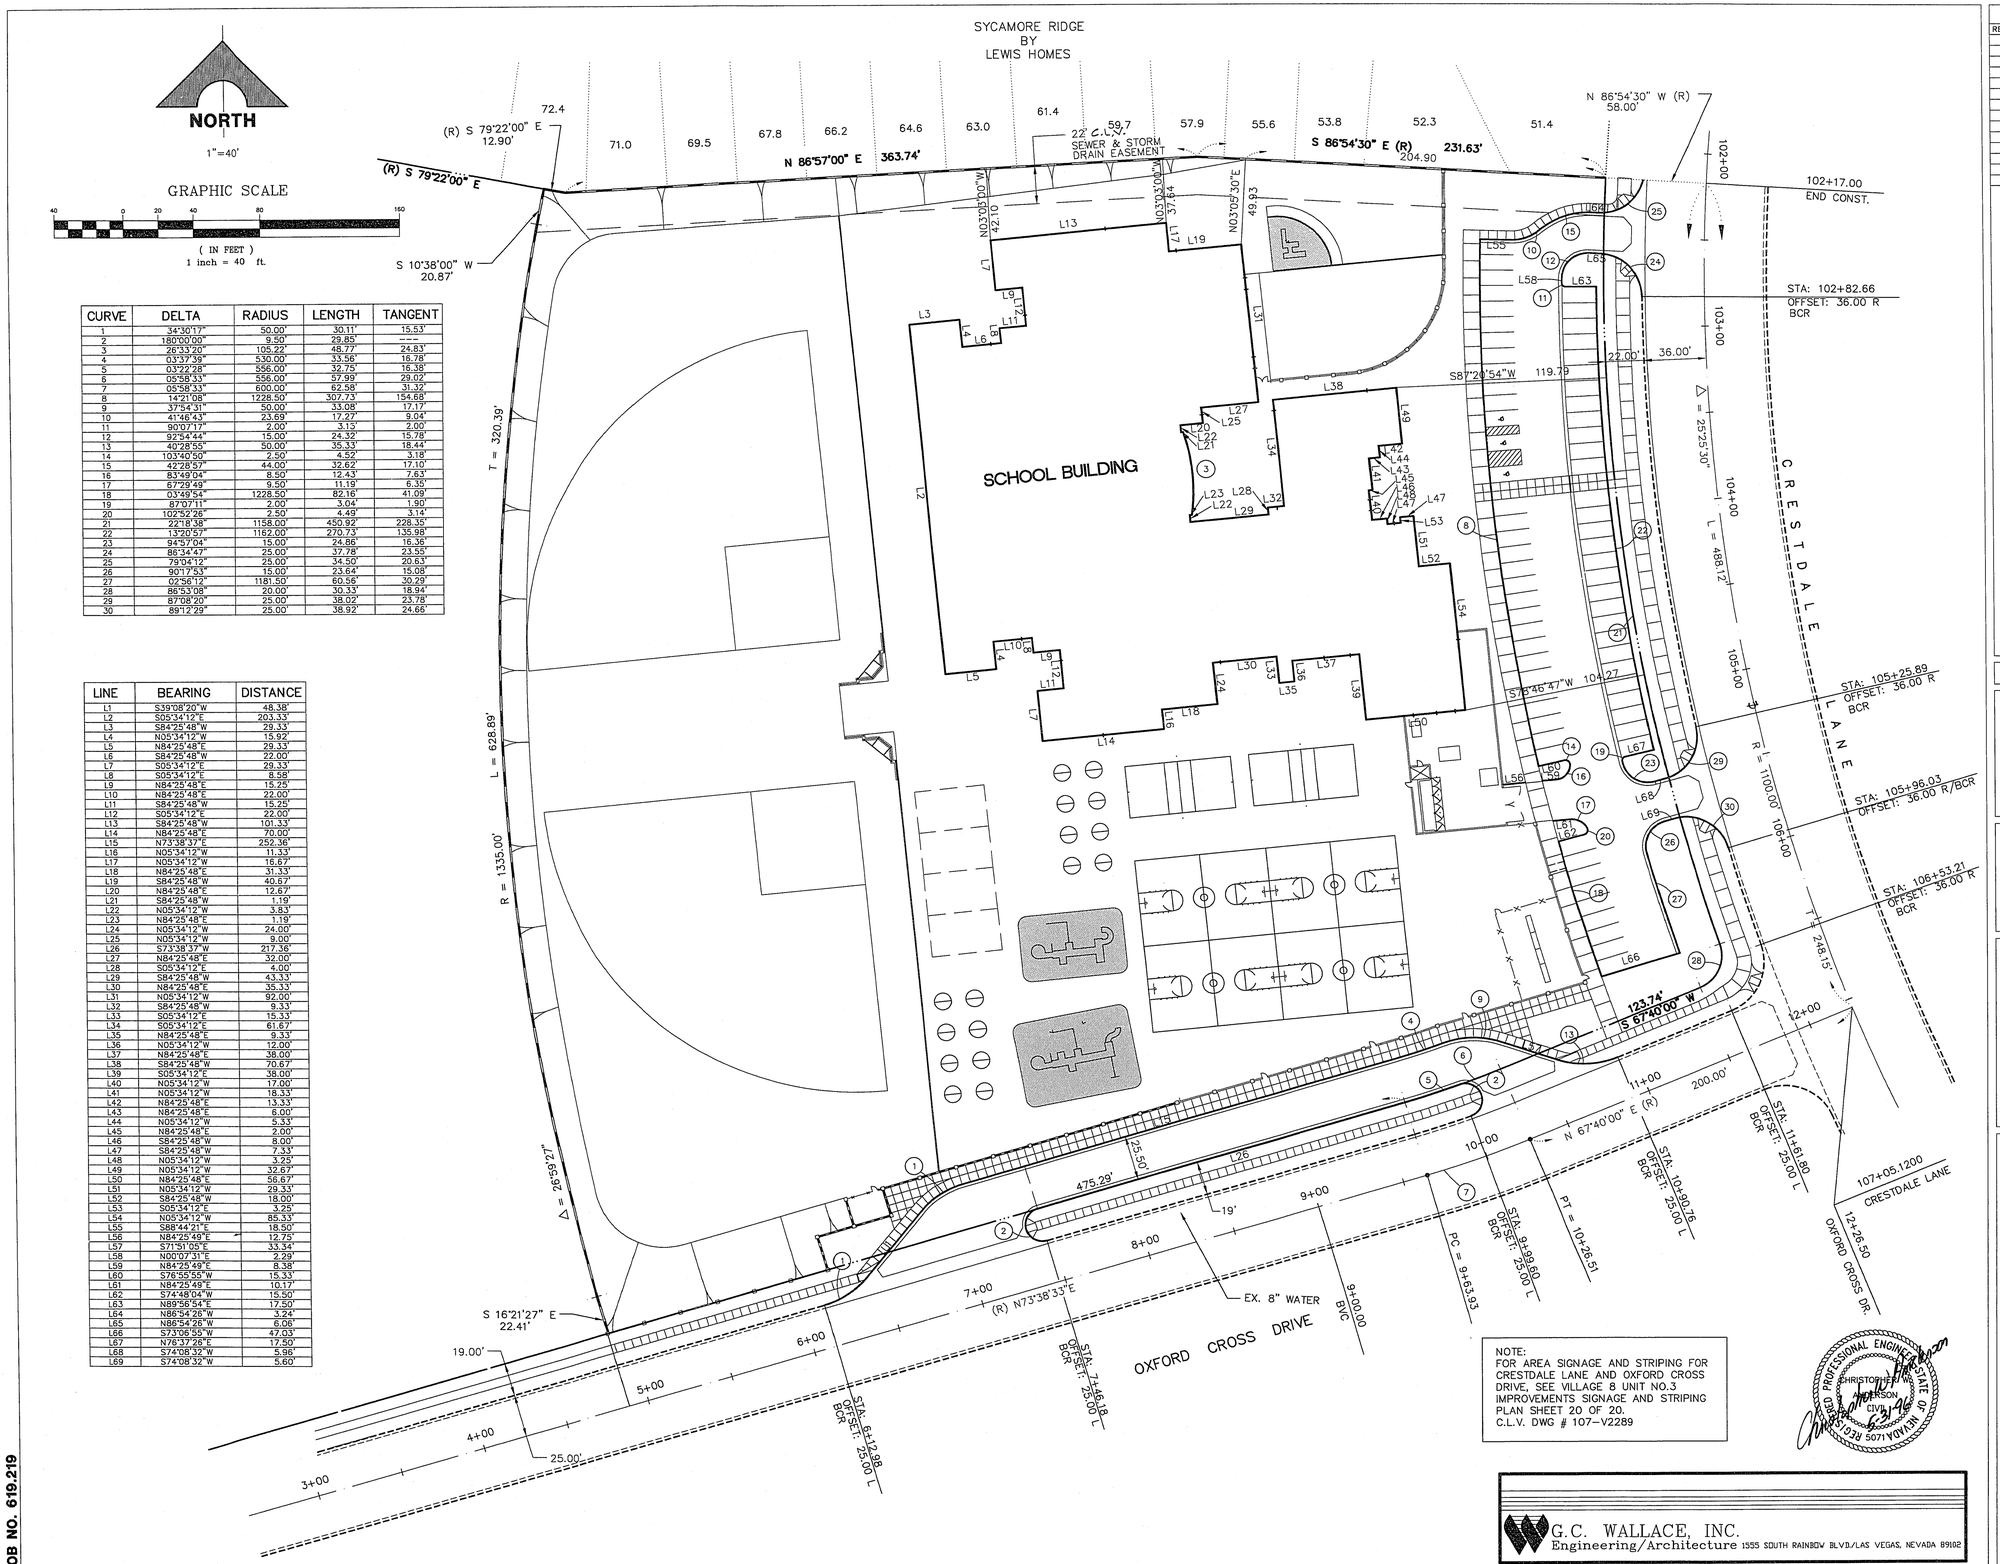

CURVE	DELTA	RADIUS	LENGTH	TANGENT
1	34°30'17"	50.00'	30.11'	15.53'
2	180°00'00"	9.50'	29.85'	----
3	26°33'20"	105.22'	48.77'	24.83'
4	03°37'39"	530.00'	33.56'	16.78'
5	03°22'28"	556.00'	32.75'	16.38'
6	05°58'33"	556.00'	57.99'	29.02'
7	05°58'33"	600.00'	62.58'	31.32'
8	14°21'08"	1228.50'	307.73'	154.68'
9	37°54'31"	50.00'	33.08'	17.17'
10	41°46'43"	23.69'	17.27'	9.04'
11	90°07'13"	2.00'	3.13'	2.00'
12	92°54'44"	15.00'	24.32'	15.78'
13	40°28'55"	50.00'	35.33'	18.44'
14	103°40'50"	2.50'	4.52'	3.18'
15	42°28'57"	44.00'	32.62'	17.10'
16	83°49'04"	8.50'	12.43'	7.63'
17	67°29'49"	9.50'	11.19'	6.35'
18	03°49'54"	1228.50'	82.16'	41.09'
19	87°07'11"	2.00'	3.04'	1.90'
20	102°52'28"	2.50'	4.49'	3.14'
21	22°18'38"	1158.00'	450.92'	228.35'
22	13°20'57"	1162.00'	270.73'	135.98'
23	94°57'04"	15.00'	24.86'	16.36'
24	86°34'47"	25.00'	37.78'	23.55'
25	79°04'12"	25.00'	34.50'	20.63'
26	90°17'53"	15.00'	23.64'	15.08'
27	02°56'13"	1181.50'	60.56'	30.29'
28	86°53'08"	20.00'	30.33'	18.94'
29	87°08'20"	25.00'	38.02'	23.78'
30	89°12'29"	25.00'	38.92'	24.66'

LINE	BEARING	DISTANCE
L1	S39°08'20"W	48.38'
L2	S05°34'12"E	203.33'
L3	S84°25'48"W	29.33'
L4	N05°34'12"W	15.92'
L5	N84°25'48"E	29.33'
L6	S84°25'48"W	22.00'
L7	S05°34'12"E	29.33'
L8	S05°34'12"E	8.58'
L9	N84°25'48"E	15.25'
L10	N84°25'48"E	22.00'
L11	S84°25'48"W	15.25'
L12	S05°34'12"E	22.00'
L13	S84°25'48"W	101.33'
L14	N84°25'48"E	70.00'
L15	N73°38'37"E	252.36'
L16	N05°34'12"W	11.33'
L17	N05°34'12"W	16.67'
L18	N84°25'48"E	31.33'
L19	S84°25'48"W	40.67'
L20	N84°25'48"E	12.67'
L21	S84°25'48"W	1.19'
L22	N05°34'12"W	3.83'
L23	N84°25'48"E	1.19'
L24	N05°34'12"W	24.00'
L25	N05°34'12"E	9.00'
L26	S73°38'37"W	217.36'
L27	N84°25'48"E	32.00'
L28	S05°34'12"E	4.00'
L29	S84°25'48"W	43.33'
L30	N84°25'48"E	35.33'
L31	N05°34'12"W	92.00'
L32	S84°25'48"W	9.33'
L33	S05°34'12"E	15.33'
L34	S05°34'12"E	61.67'
L35	N84°25'48"E	9.33'
L36	N05°34'12"W	12.00'
L37	N84°25'48"E	38.00'
L38	S84°25'48"W	70.67'
L39	S05°34'12"E	38.00'
L40	N05°34'12"W	17.00'
L41	N05°34'12"W	18.33'
L42	N84°25'48"E	13.33'
L43	N84°25'48"E	6.00'
L44	N05°34'12"W	5.33'
L45	N84°25'48"E	2.00'
L46	S84°25'48"W	8.00'
L47	S84°25'48"W	7.33'
L48	N05°34'12"W	3.25'
L49	N05°34'12"W	32.67'
L50	N84°25'48"E	56.67'
L51	N05°34'12"W	29.33'
L52	S84°25'48"W	18.00'
L53	S05°34'12"E	3.25'
L54	N05°34'12"W	85.33'
L55	S88°44'21"E	18.50'
L56	N84°25'49"E	12.75'
L57	S71°51'09"E	33.34'
L58	N00°07'31"E	2.29'
L59	N84°25'49"E	8.38'
L60	S76°59'55"W	15.33'
L61	N84°25'49"E	10.17'
L62	S74°48'04"W	15.50'
L63	N89°56'54"E	17.50'
L64	N86°54'26"W	3.24'
L65	N86°54'26"W	6.06'
L66	S73°06'55"W	47.03'
L67	N76°37'26"E	17.50'
L68	S74°08'32"W	5.96'
L69	S74°08'32"W	5.60'

NOTE:
FOR AREA SIGNAGE AND STRIPING FOR CRESTDALE LANE AND OXFORD CROSS DRIVE, SEE VILLAGE 8 UNIT NO.3 IMPROVEMENTS SIGNAGE AND STRIPING PLAN SHEET 20 OF 20.
C.L.V. DWG # 107-V2289

G.C. WALLACE, INC.
Engineering/Architecture 1555 SOUTH RAINBOW BLVD./LAS VEGAS, NEVADA 89102

REVISIONS

REV	DESCRIPTION	DATE	BY

DO NOT SCALE DRAWINGS

All designs, arrangements and plans indicated or presented by this drawing, as instruments of service, are owned by and the property of the ARCHITECTS. To alter these documents for any project by anyone other than the original architect is a violation of NRS 623. The plans and/or specifications shall be restricted to the original site for which they were prepared and publication thereof is expressly limited to such use. Reproduction, publication or re-use by any method in whole or in part, is prohibited. None of such designs, arrangements or plans shall be used by or disclosed to any person, firm, agency, or corporation without the written permission of ARCHITECTS. Visual contact with these plans and specifications shall constitute prima facie evidence of acceptance of these restrictions.

SEAL

CCDS PROJECT NO.
CCDS REVIEW
APPROVED BY
DATE
CLARK COUNTY SCHOOL DISTRICT
MARCH 1996
DRAWN BY
CHECKED BY
SUBMITTAL
A/E PROJECT NO.

Architecture
Research and Planning
Interior and Graphic Design
4299 S. Maryland Parkway
Las Vegas, Nevada 89119
(702) 731-2033
JMA ARCHITECTS, INC.

CLARK COUNTY SCHOOL DISTRICT
CONSTRUCTION MANAGEMENT
4828 PEARL ST.
(702) 799-7600
LAS VEGAS, NEVADA 89121

ELEMENTARY SCHOOL AT THE CROSSING - 0830

CONTROL PLAN

SHEET NO.
C-4.01
SHEET 4 OF 6

715-94

JOB NO. 619.219

RAES VILBESCO.DWG 05-30-96