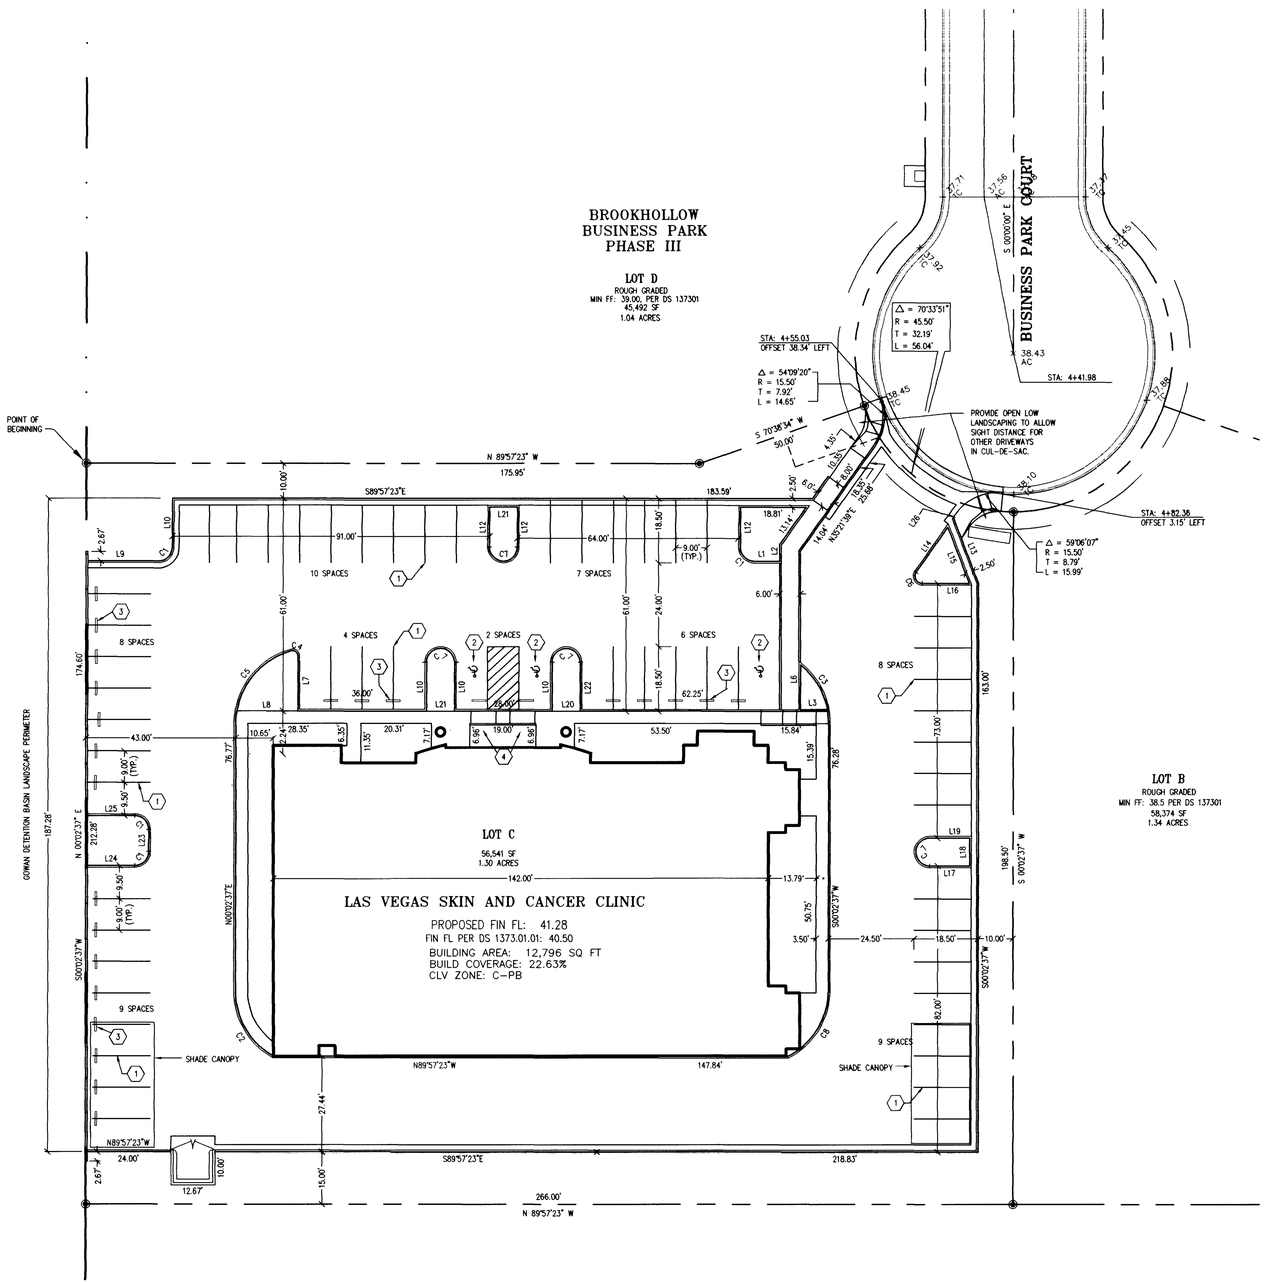

NOTE: ALL DIMENSIONS ARE FROM BACK OF CURB OR FACE OF BUILDING UNLESS NOTED OTHERWISE.

LINE TABLE

No.	BEARING	DISTANCE
L1	S89°57'23"E	7.21'
L2	N00°02'37"E	4.77'
L3	S89°57'23"E	7.71'
L4	N89°57'23"W	3.25'
L5	N00°02'37"E	1.22'
L6	N00°02'37"E	12.81'
L7	S00°02'37"W	15.77'
L8	N89°57'23"W	17.37'
L9	N89°57'23"W	20.22'
L10	N00°02'37"E	14.00'
L12	N00°02'37"E	11.50'
L13	N20°55'55"W	19.80'
L14	N35°21'39"E	15.79'
L15	N20°55'55"W	17.18'
L16	S89°57'23"E	13.64'
L17	S89°57'23"E	11.50'
L18	N00°02'37"E	8.00'
L19	N89°57'23"W	11.50'
L20	S89°57'23"E	8.00'
L21	N89°57'23"W	8.00'
L22	S00°02'37"W	14.00'
L23	N00°02'37"E	6.28'
L24	S89°57'23"E	13.50'
L25	N89°57'23"W	13.50'
L26	S35°21'39"W	1.04'

NOTE:
ANY BEARING LISTED AS "NORTH", "SOUTH", "EAST", OR "WEST" INDICATES 00°00'00" IN THE DIRECTION INDICATED.

CURVE TABLE

No.	RADIUS	DELTA	LENGTH	TANGENT
C1	4.00'	90°00'00"	6.28'	4.00'
C2	21.50'	60°00'44"	22.52'	12.42'
C3	21.50'	51°24'42"	19.29'	10.35'
C4	1.50'	105°29'09"	2.76	1.97'
C5	21.50'	74°30'51"	27.96'	16.35'
C6	2.00'	125°19'02"	4.37'	3.87'
C7	4.00'	180°00'00"	12.57'	
C8	21.50'	63°04'07"	13.67'	13.19'

CONSTRUCTION NOTES

1. PAINT 4" WIDE WHITE STRIPES AS SHOWN.
2. PAINT APPROVED HC SYMBOL WHERE SHOWN, TYPICAL @ 2 PLACES.
3. INSTALL 4' CONCRETE WHEEL BLOCKS WHERE SHOWN. BLOCKS TO STRADDLE STRIPING AND CENTERED 30" FROM FACE OF WALL OR CURB.
4. INSTALL APPROVED HANDI-CAP PARKING SIGNAGE PER CCPW STD. DWG. 249.

PARKING SUMMARY:

SPACES REQUIRED:
22 EMPLOYEES = 22 SPACES
DR OFFICES, 5x4 = 20 SPACES
TOTAL REQUIRED = 42 SPACES

SPACES PROVIDED:	63
HC SPACES REQUIRED:	3
HC SPACES PROVIDED:	3
VAN SPACES PROVIDED:	1

NORTH

GRAPHIC SCALE

20 0 10 20 40 80

(IN FEET)
1 inch = 20 ft.

REV NO	DATE	DESCRIPTION	INITIALS

DR. LUCIUS BLANCHARD
LAS VEGAS SKIN & CANCER CLINIC
HORIZONTAL CONTROL/STRIPING PLAN

20 S SECTION 15 TOWNSHIP RANGE 60 E

CELLA BARR ASSOCIATES
Engineering Planning Surveying Landscape Architecture Hydrology
1771 E. Flamingo Road #103-B Las Vegas, Nevada 89119
(702) 893-7779 Offices in Arizona,California and Nevada

SEAL:
REGISTERED PROFESSIONAL ENGINEER STATE OF NEVADA
STEPHEN R. HERNER
No. 4414
10/9/96

DESIGNED BY:	CBS
DRAWN BY:	CBS/JAH
CHECKED BY:	SRH
JOB NO.:	850056
ISSUE DATE:	

SHEET NUMBER

C3

3 OF 4

DWG NAME: 5600 VIEW NAME: st3 XREF DWGS: stay5600

V:\850056\5600 Wed Oct 9 09:52:03 1996 CHRIS SMITH

850056

796

107-V2592

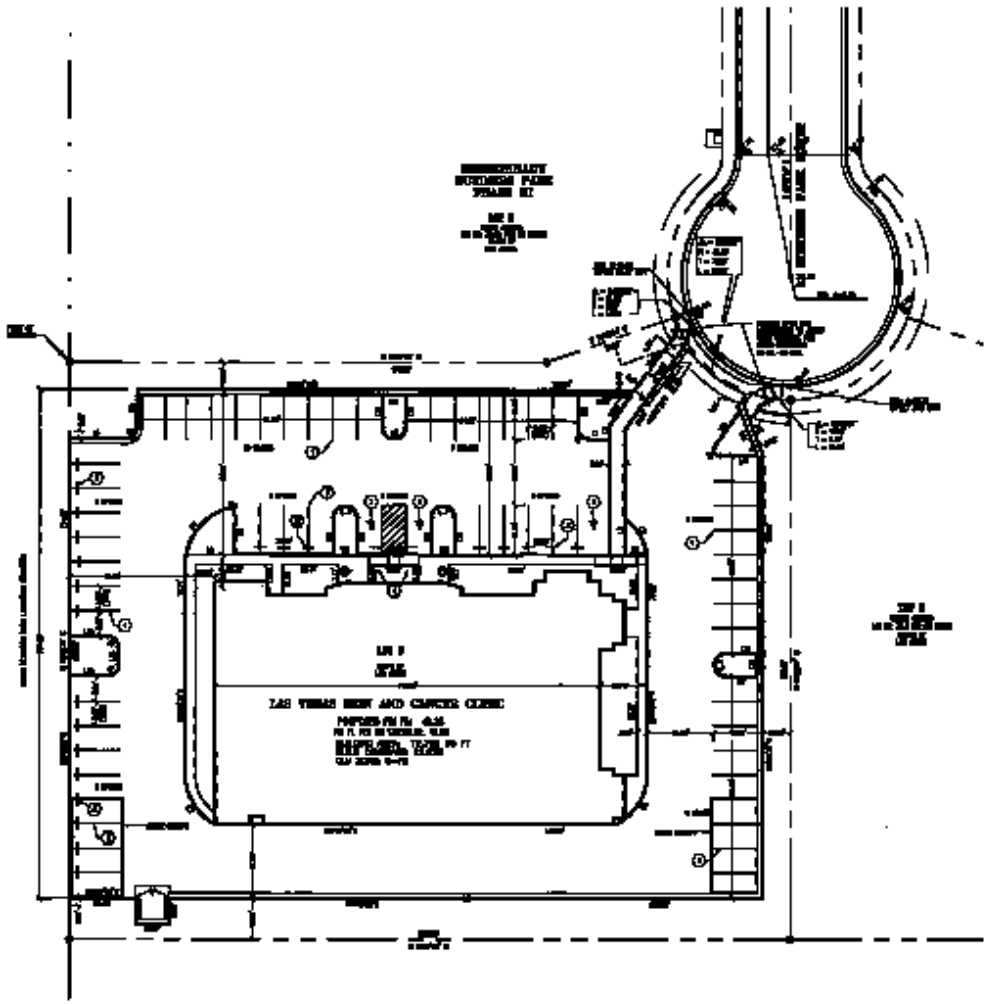

LINE TABLE

CURVE TABLE

CONSTRUCTION NOTES

PARKING SUMMARY:

GRAPHIC SCALE

DR. LUCIUS BLANCHARD
LAS VEGAS MEN & CANCER CLINIC
HORIZONTAL CONTROL/STRIPING PLAN

CELLA BARR ASSOCIATES

C3

796

107-V2592