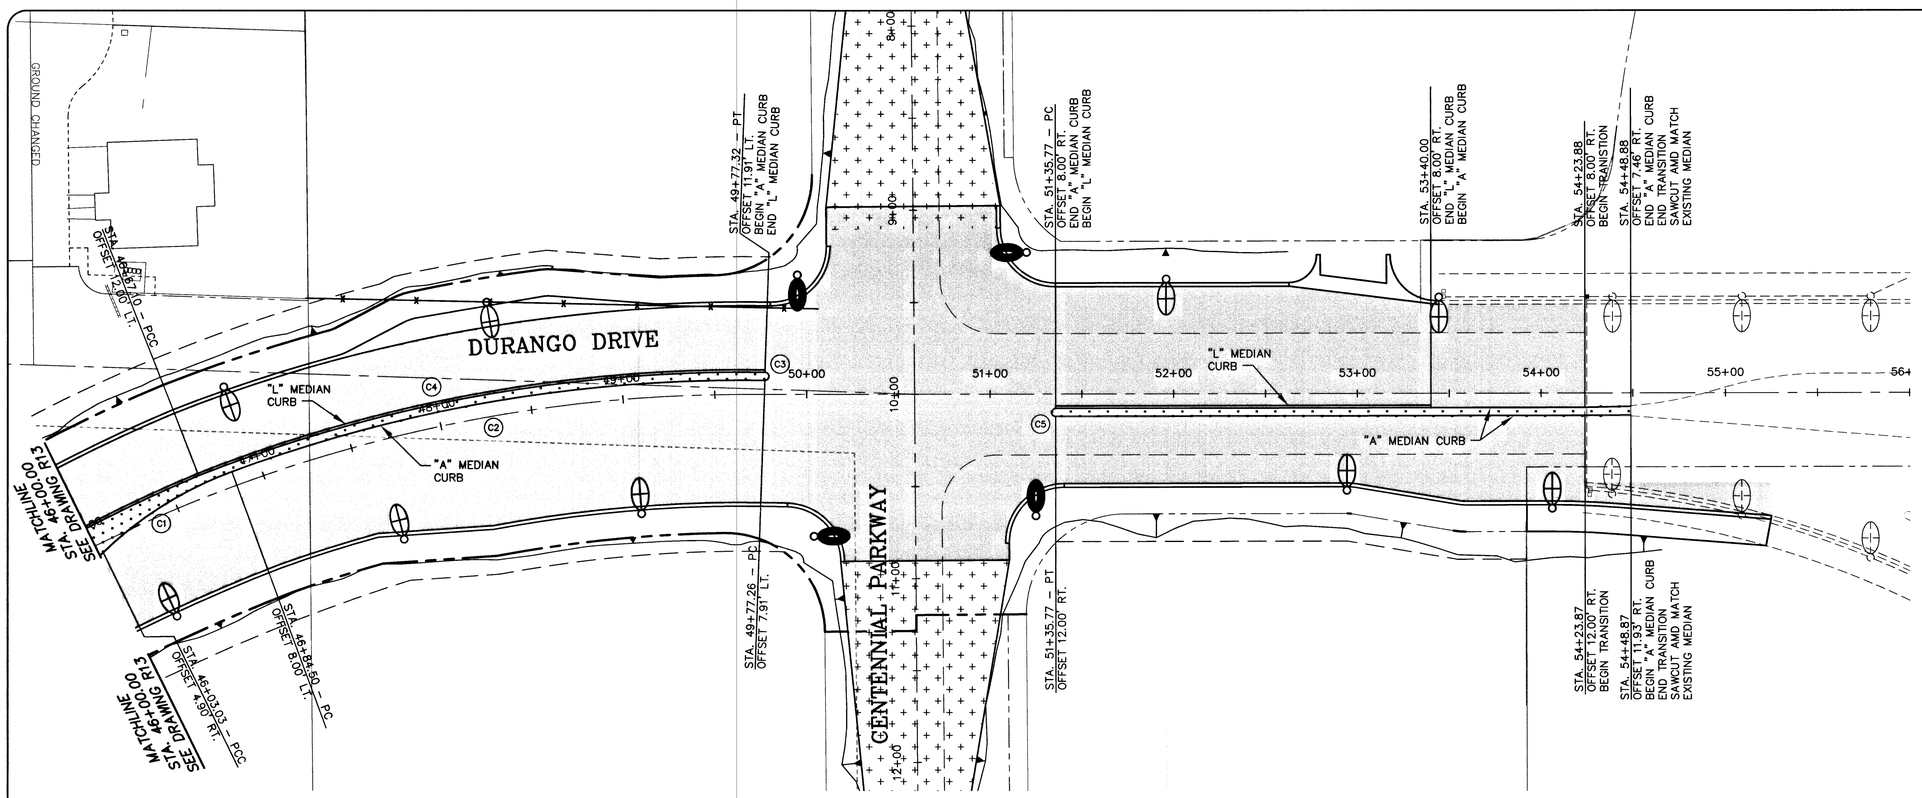

GRAPHIC SCALE

40 0 20 40 80 160

(IN FEET)
1 inch = 40 ft.

NORTH

LEGEND

- NEW A.C. PAVEMENT (SEE TYPICAL X-SECTIONS)
- NEW TEMPORARY A.C. (SEE TYPICAL X-SECTIONS)
- NEW CONCRETE MEDIAN
- NEW LANDSCAPE ROCK MEDIAN ISLAND

REV	DATE	BY	REVISION

DEPARTMENT OF PUBLIC WORKS
CITY OF LAS VEGAS

vtn nevada
CONSULTING ENGINEERS • PLANNERS • LAND SURVEYORS
2727 SOUTH RAINBOW BOULEVARD
LAS VEGAS, NEVADA 89146-5148 PHONE (702) 873-7550 FAX (702) 362-2597

TITLE
MEDIAN ISLAND GEOMETRICS
STA. 46+00.00 TO STA. 66+00.00
DURANGO DRIVE

PROJECT
DURANGO DRIVE IMPROVEMENTS
TROPICAL PARKWAY TO I-215

SEAL
PROFESSIONAL ENGINEER STATE OF NEVADA
KEN D. GILBRETH
EXP. 08/30/06
CIVIL
No. 9177

WO. NO.	5678
BY	LMW
DATE	12/05/03
SCALE	HORIZ. 1"=40' VERT. NA
DRAWING	R14
SHEET	36 OF 71 SHEETS

PS "PLT" MS "E,F"
I:\CAD\PUBWKS\5678\5678-MED.DWG

70709