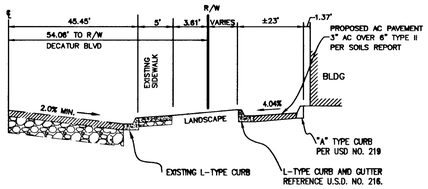

A/C3 WEST PROPERTY LINE
N.T.S.

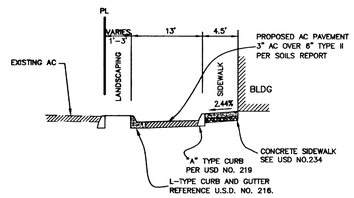

B/C3 NORTH PROPERTY LINE
N.T.S.

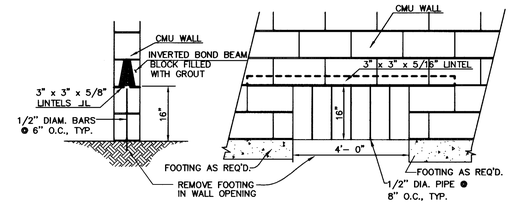

C WALL OPENING DETAIL
N.T.S.

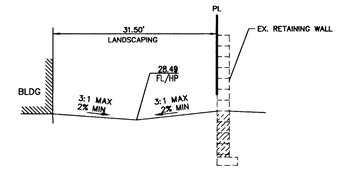

D/C3 SOUTH PROPERTY LINE
N.T.S.

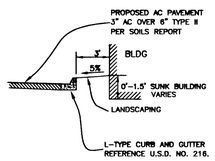

E/C3 ON-SITE SECTION
N.T.S.

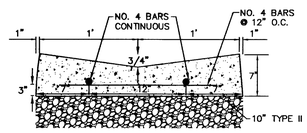

NOTES:
1. FINISHED ASPHALT CONCRETE SURFACE TO BE FLUSH WITH CROSS GUTTER LIP.

F/C3 2' VALLEY GUTTER
N.T.S.

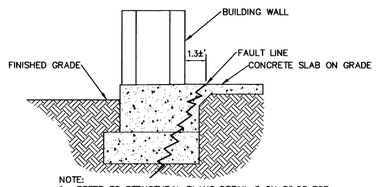

NOTE:
1. REFER TO STRUCTURAL PLANS DETAIL 3 ON S6.03 FOR STRUCTURAL SPECIFICATIONS.

G/C3 NORTHWEST FOOTING - FAULT LINE
N.T.S.

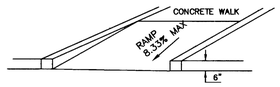

H/C3 HANDICAP ACCESS RAMP
N.T.S.

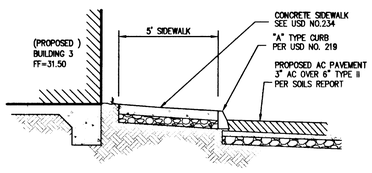

J/C3 ON-SITE SECTION
N.T.S.

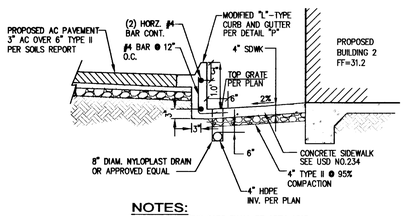

NOTES:
STEEL REINFORCING BARS SHALL BE ASTM A615, GRADE 40 FOR #4 BARS.

K BUILDING "B" NORTH SECTION
N.T.S.

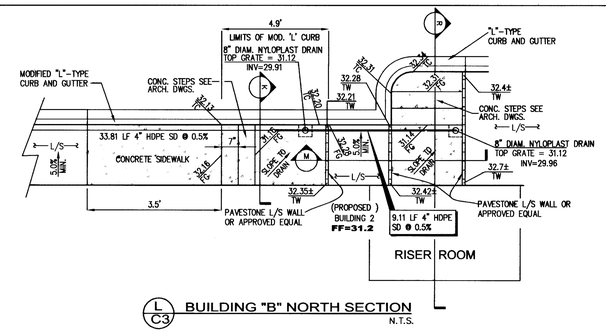

L/C3 BUILDING "B" NORTH SECTION
N.T.S.

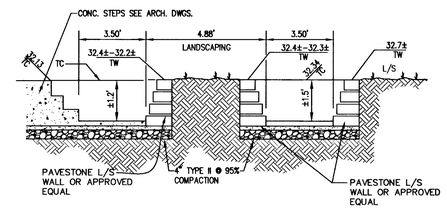

M ON-SITE SECTION
N.T.S.

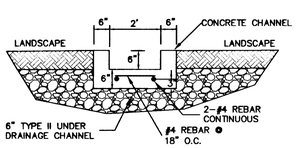

N/C3 2' - "U" DRAINAGE CHANNEL
N.T.S.

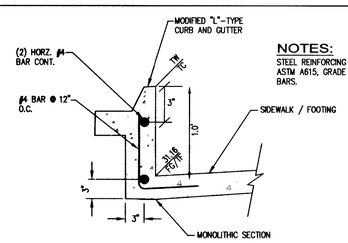

NOTES:
STEEL REINFORCING BARS SHALL BE ASTM A615, GRADE 40 FOR #4 BARS.

P MODIFIED "L"-TYPE CURB AND GUTTER
N.T.S.

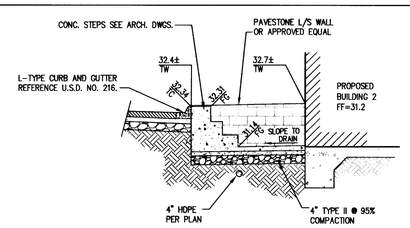

R ON-SITE SECTION
N.T.S.

H#23789 107V4956

DEVELOPER
DECATUR COURT, LLC
10877 WILSHIRE BLVD.
SUITE 603
LOS ANGELES, CA 90024
PHONE: (210)208-7770
FAX: (310)208-7885

DESIGNED: RG
CHECKED: RG

NO.	DATE	DESCRIPTION	APP. BY

PROJ NO: SB06011
DWGNAME: 06011-DT.DWG

DETAIL SHEET
DECATUR COURT
ANN ROAD AND DECATUR BLVD.
NORTH LAS VEGAS CLARK COUNTY NEVADA

AMTI • SUNBELT
ENGINEERING • PLANNING SURVEYING
720 SUSANNA WAY
HENDERSON, NV 89011
(702) 242-9908
FAX (702) 242-9915

SHEET
C7
7 OF 7 SHEETS
CNLV# 29838