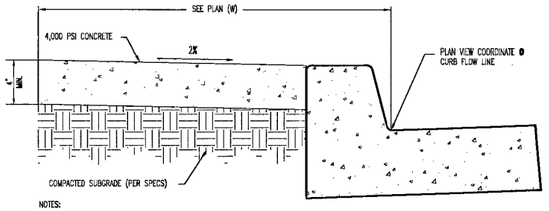

NOTES:
1. CONTRACTION JOINTS SPACE TO BE EQUAL TO SIDEWALK WIDTH, SEE DETAIL 279
2. EXPANSION JOINTS 100' O/C, SEE DETAIL 279
3. ALL JOINTS SEALED PER SPEC.

SIDEWALK @ CURB & GUTTER

SCALE: NTS

265

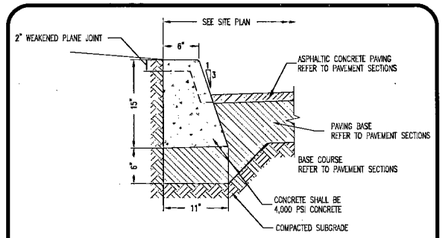

6" CURB DETAIL

SCALE: NTS NOTE:

275

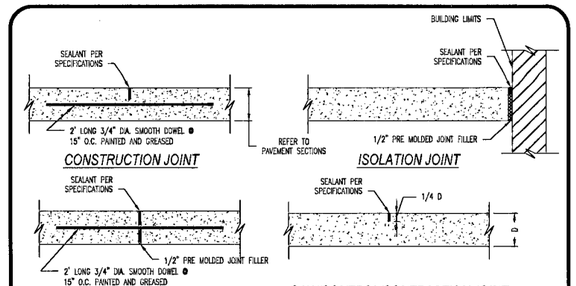

CONCRETE JOINTS DETAIL

SCALE: NTS NOTE: DOWEL BARS ARE TO BE HELD IN PLACE BY BAR SUPPORT ASSEMBLY. PROVIDE EXPANSION JOINT WHERE CONC. PAVEMENT, CURB & GUTTER MEET.

279

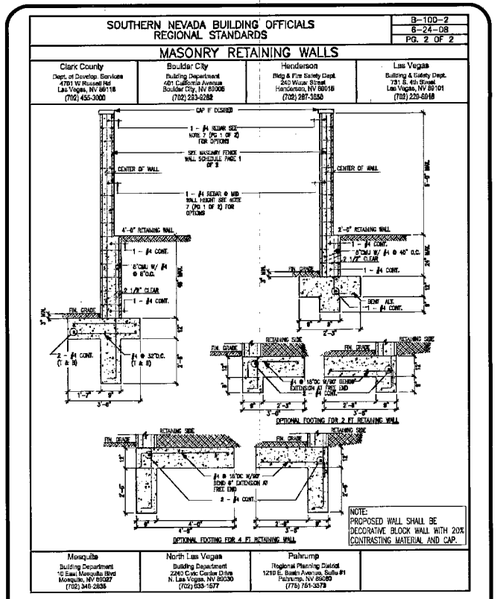

RETAINING WALL DETAIL

SCALE: NTS

280

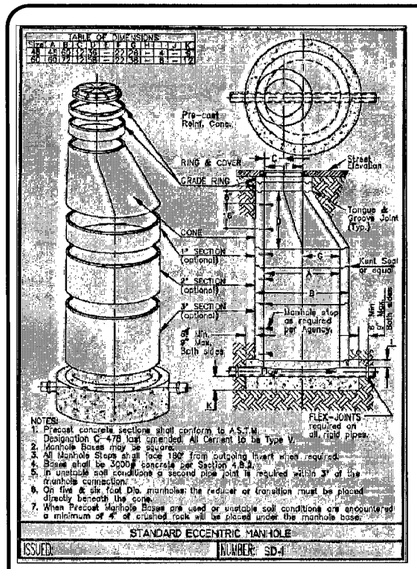

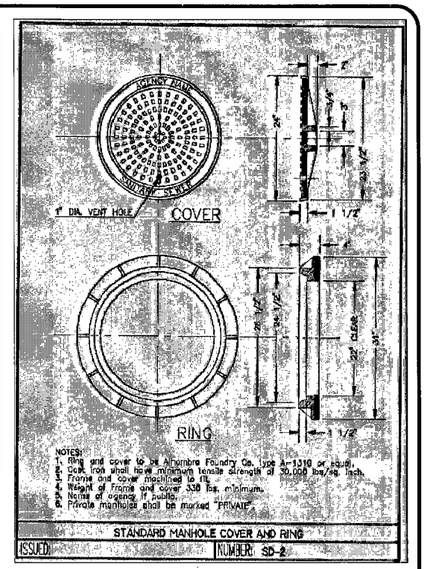

SANITARY MANHOLE DETAIL

SCALE: NTS

300

NO.	DATE	REVISION DESCRIPTION	APP'D	DATE

3535 Harbor Blvd.
Suite 100
Costa Mesa, CA 92626

VALLEY CIVIL DESIGN GROUP
701 North Green Valley Parkway, Suite 200
Henderson, NV 89074 | www.valley-cdg.com
702.348.5956 C | 702.990.3335 P | 702.990.3336 F

TITLE: DETAIL SHEET

PROJECT: EL POLLO LOCO
LAS VEGAS, NV

JOB NO. 08-519

DATE: Feb. 13, 2009

SHEET 7 OF 7

H # 32547

10705185

16279

P:\08519 EPL Jones and Lake Mead\Engineering\Drawings\Improvements\CDB.057 DETAILS.dwg Plot:2/13/2009 | Login:Administrator