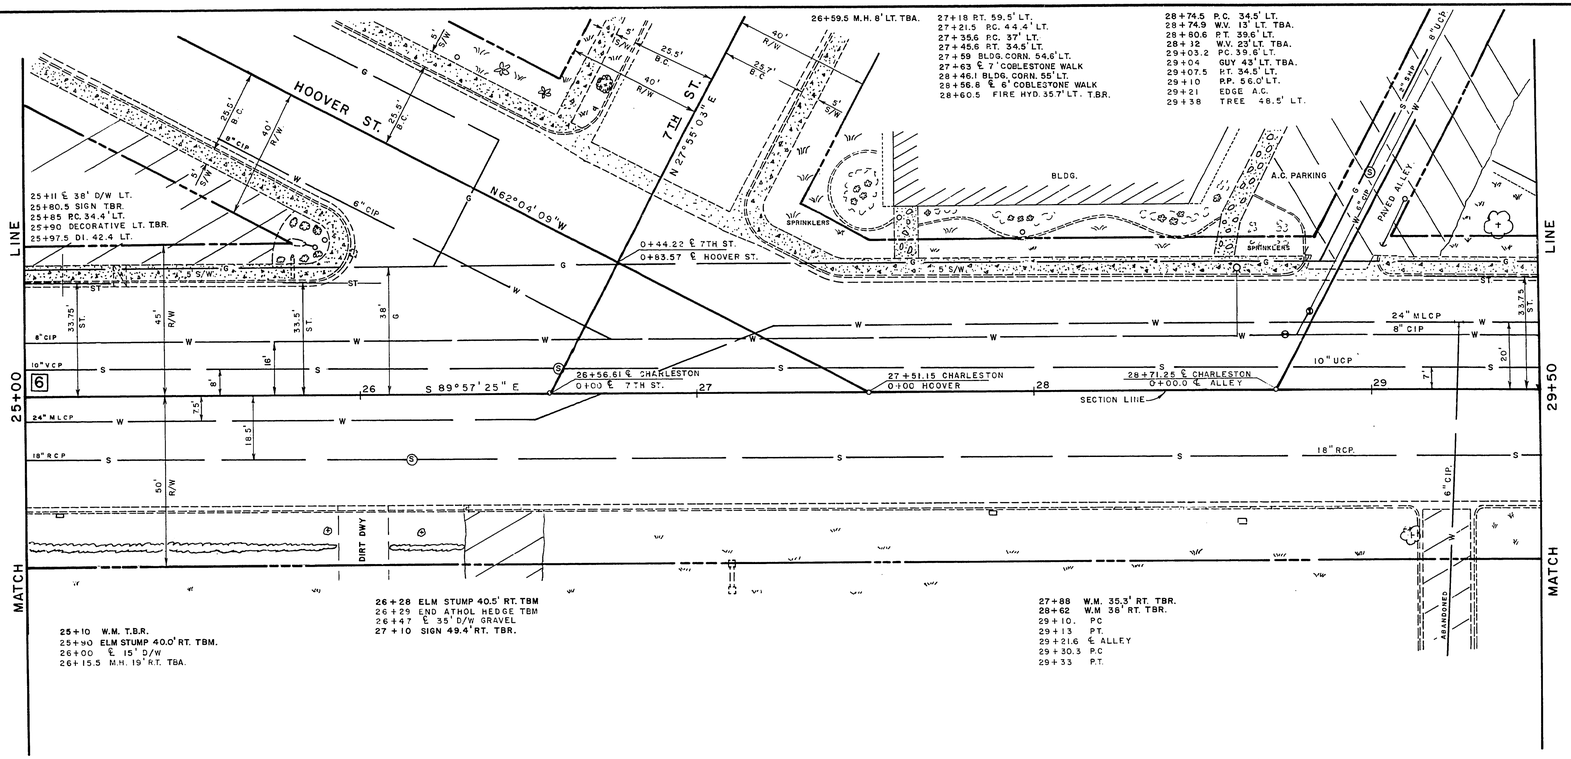

BENCH MARK No. 06134D8
RIVET IN PLATE AT NW CORNER OF 9th. ST. AND
CHARLESTON BLVD. ELEV. 2002.52.

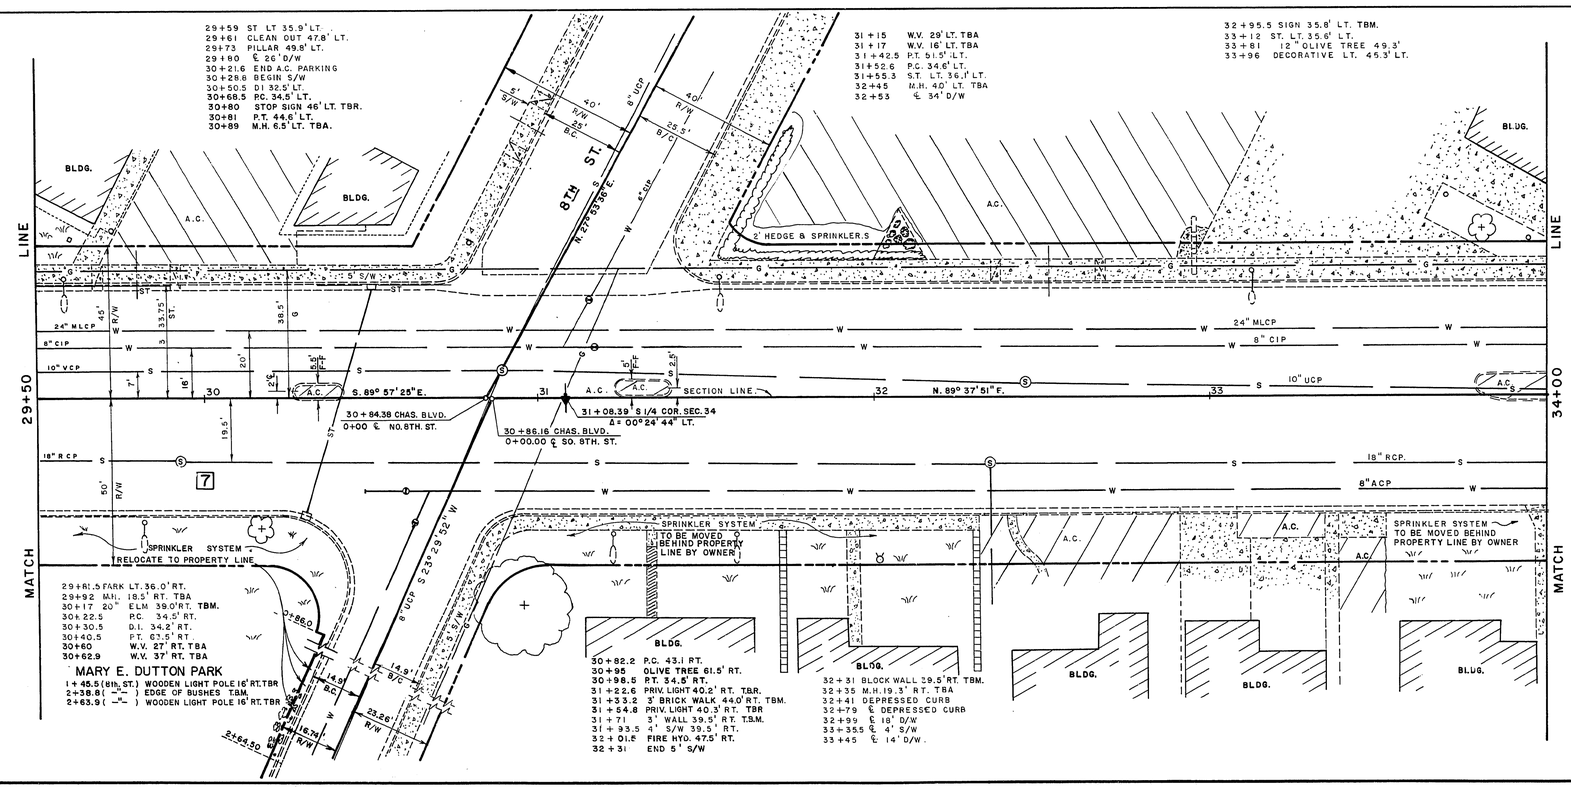

BENCH MARK No. 06134D8
RIVET IN PLATE AT NW CORNER OF
9th. ST. AND CHARLESTON BLVD.
ELEV. 2002.52

Revisions	Date

Scale (h) 1" = 20 | Scale (v) NONE | W.O. no. 7719

Fld. bk. no. 70-5X | Date

Design by C. KREHNOVI | Drawn by P. White

Approved by the Director of Public Services | Date

Department of Public Services — Engineering Design Division

ABOVE GROUND CONSTRUCTION FEATURES & UNDERGROUND UTILITIES.

EAST CHARLESTON BLVD.
MAIN ST. TO 10th. ST.
PHASE I

CITY OF LAS VEGAS — CLARK COUNTY, NEVADA

Drawing no. 107V-829A | 16/38

17-4-116