140091

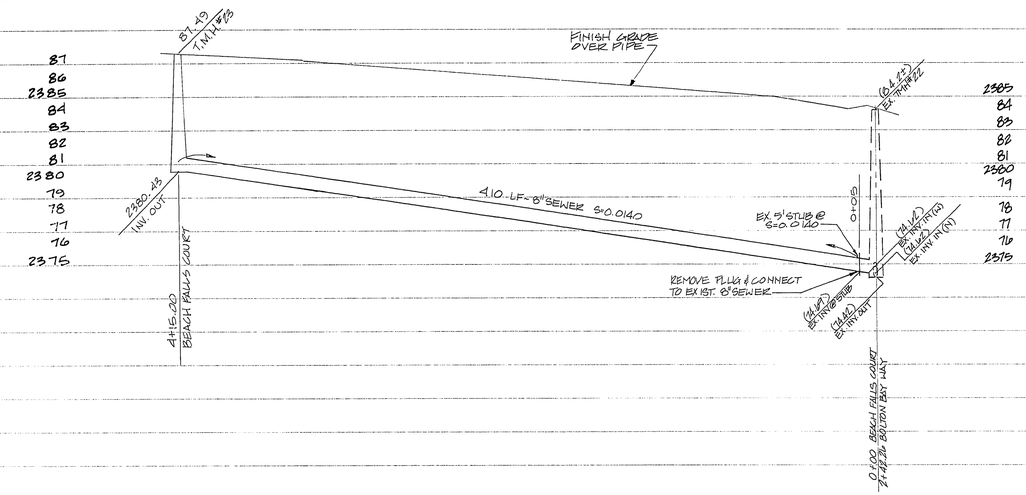

4 3 2 1 0+00

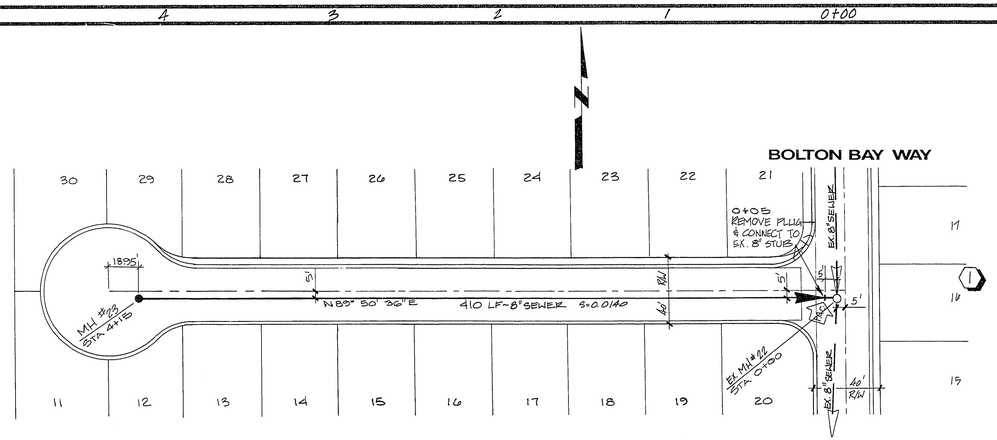

BEACH FALLS COURT

BENCHMARK
BM = U.S.G.S. Brass Cap
and Conc. stamped 8169 Reset 1963
Elev. = 2357.04
Approx. 400' No. Ann Road & 4.0' East of
the East E.P. NB Lane of Oran Gragson Expressway

REV	DATE	BY	REVISION
1	10-22-92	E.R.F.	REVISED BEACH FALLS COURT - REVISED LAYOUT PER PEBBLE ROCK DRIVE

DESERT CREEK ASSOCIATES
LAS VEGAS, NEVADA

VTN nevada
CONSULTING ENGINEERS • PLANNERS • LAND SURVEYORS
2727 SOUTH RAINBOW BOULEVARD
LAS VEGAS, NEVADA 89102-5148 PHONE (702) 873-7550 FAX (702) 362-2597

TITLE
SEWER PLAN & PROFILE
BEACH FALLS COURT

PROJECT
DESERT CREEK
PHASE II UNIT 3

SEAL
12-7-92

WO NO.	4008
BY	JS/KFH
DATE	11/92
SCALE	HORIZ. 1"=40' VERT. 1"=4'
SHEET	4 OF 4 SHEETS

120

1074-4074-II-3