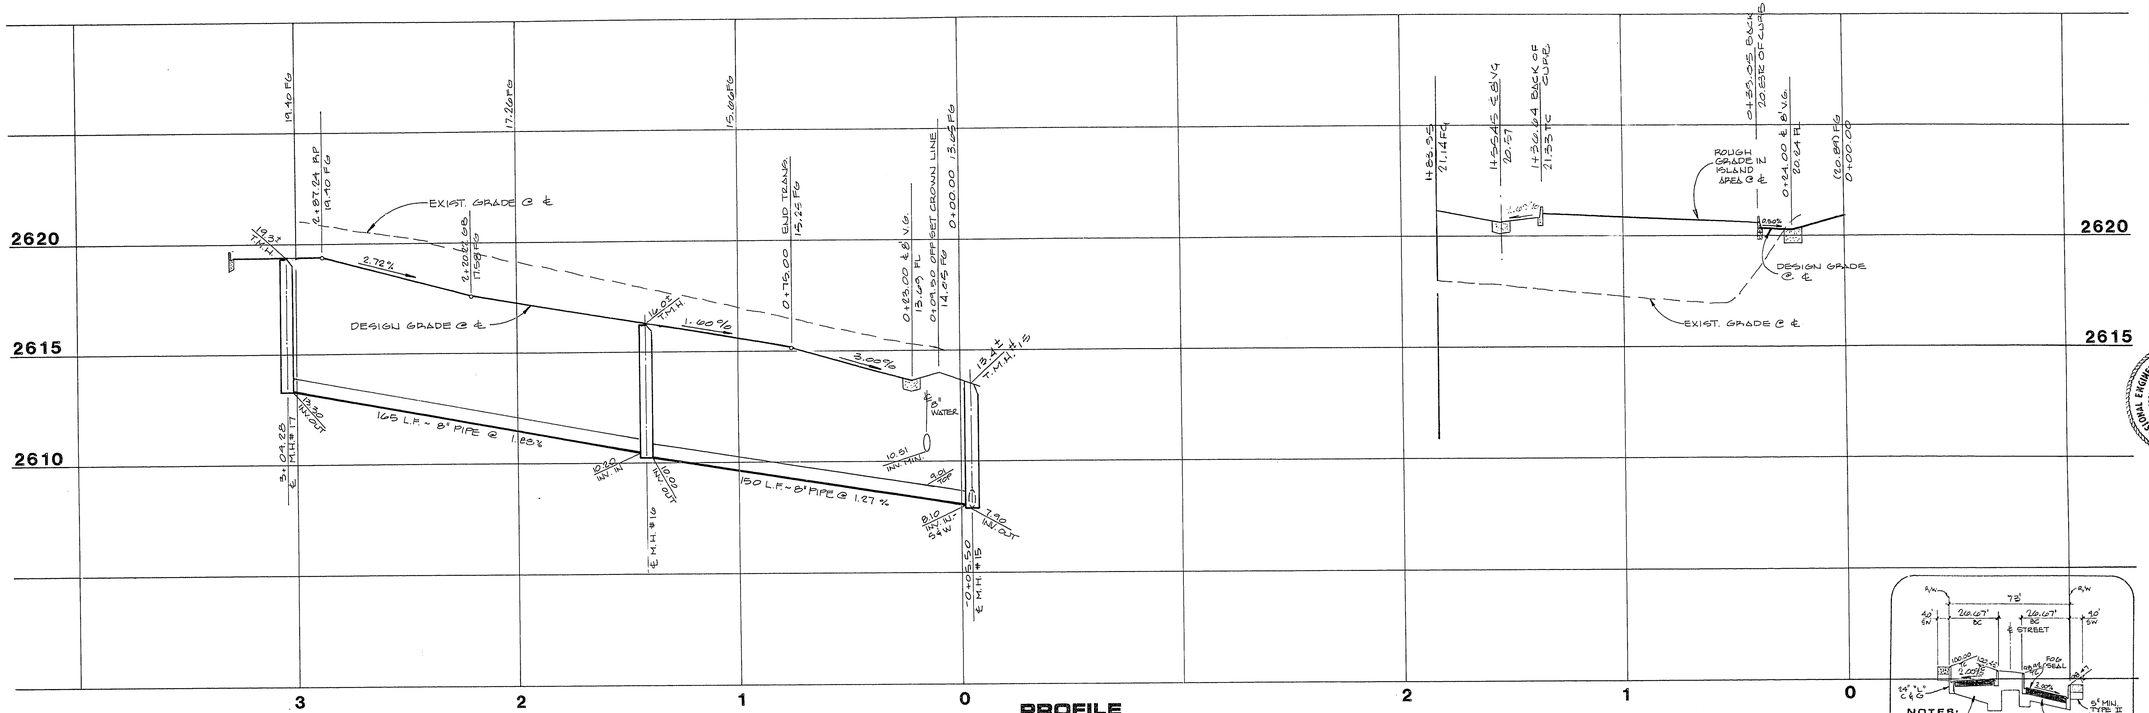

PROFILE

SCALE: HORIZ. 1" : 30'
VERT. 1" : 3'

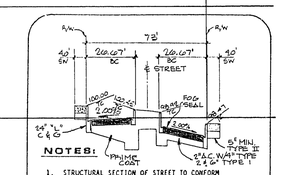

NOTES:

1. STRUCTURAL SECTION OF STREET TO CONFORM TO SUMMERLIN STD. DWG. NO. 5-10, 5-47 & 5-72
2. NATIVE MATERIAL MAY BE USED IN LIEU OF TYPE I WHEN PROCESSED FOR APPROVAL IN ACCORDANCE WITH CITY OF LAS VEGAS STATEMENT OF POLICY DATED 07/25/84.

STREET SECTION
NORTHERN PINE DRIVE

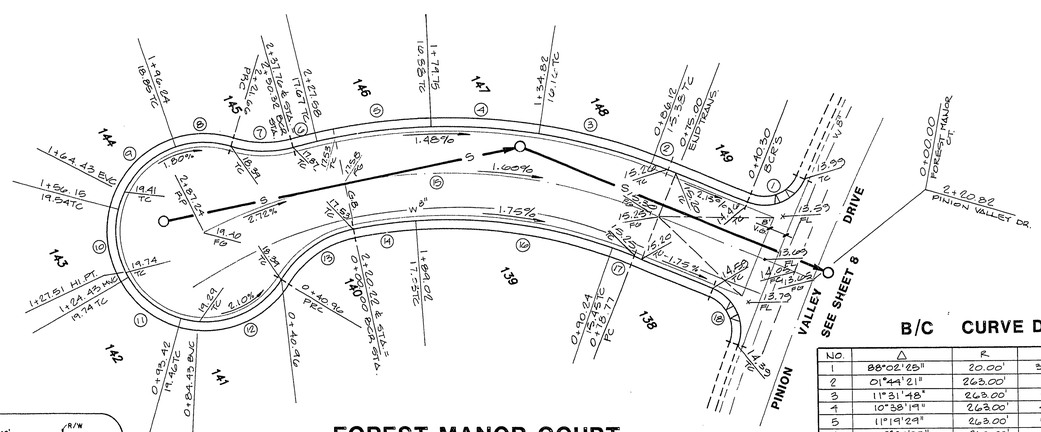

FOREST MANOR COURT

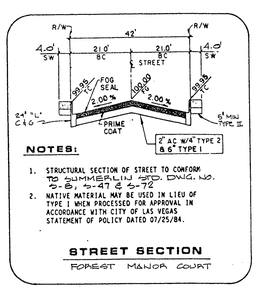

NOTES:

1. STRUCTURAL SECTION OF STREET TO CONFORM TO SUMMERLIN STD. DWG. NO. 5-8, 5-47 & 5-72
2. NATIVE MATERIAL MAY BE USED IN LIEU OF TYPE I WHEN PROCESSED FOR APPROVAL IN ACCORDANCE WITH CITY OF LAS VEGAS STATEMENT OF POLICY DATED 07/25/84.

STREET SECTION
FOREST MANOR COURT

B/C CURVE DATA

NO.	Δ	R	L	T
1	88°02'25"	20.00'	30.73'	19.33'
2	01°49'21"	263.00'	7.98'	3.99'
3	11°31'48"	263.00'	52.93'	26.55'
4	10°38'19"	263.00'	48.83'	24.49'
5	11°19'29"	263.00'	51.98'	26.08'
6	02°24'35"	263.00'	11.06'	5.53'
7	32°50'50"	50.00'	28.66'	14.74'
8	35°57'32"	40.50'	25.42'	13.14'
9	54°42'58"	40.50'	40.09'	21.86'
10	44°52'13"	40.50'	31.72'	16.72'
11	43°52'05"	40.50'	31.01'	16.31'
12	74°13'09"	40.50'	52.46'	30.64'
13	42°56'19"	50.00'	40.96'	21.71'
14	07°23'16"	221.00'	28.50'	14.27'
15	49°20'44"	242.00'	208.42'	111.17'
16	23°23'10"	221.00'	90.20'	45.74'
17	02°42'54"	221.00'	10.47'	5.24'
18	88°02'25"	20.00'	30.73'	19.33'
19	68°06'03"	25.00'	29.71'	16.89'
20	10°43'00"	413.50'	77.34'	38.78'
21	23°25'15"	450.00'	183.95'	93.28'
22	12°33'28"	486.50'	106.63'	53.53'
23	65°07'55"	25.00'	28.42'	15.97'

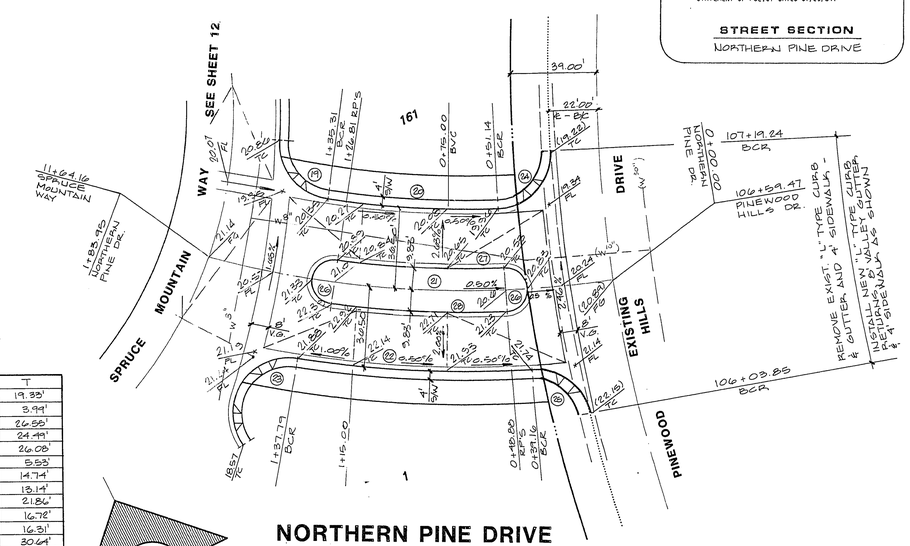

NORTHERN PINE DRIVE

B/C CURVE DATA

NO.	Δ	R	L	T
24	91°14'32"	25.00'	39.81'	25.55'
25	80°06'44"	25.00'	34.96'	21.02'
26	180°00'00"	9.83'	30.88'	∞
27	04°55'20"	440.17'	76.23'	38.21'
28	09°55'20"	459.83'	79.63'	39.92'

REV	DATE	DESCRIPTION

SIG. 6-23-90
R.E. NO. DATE

REGISTERED PROFESSIONAL ENGINEER
STATE OF NEVADA
GARY C. WALLACE
No. 5206

G.C. WALLACE, INC.
Engineering/Architecture
1555 SOUTH RAINBOW BLVD./LAS VEGAS, NEVADA 89102

LEWIS HOMES OF NEVADA
EVERGREEN IN THE HILLS AT SUMMERLIN
FOREST MANOR COURT
NORTHERN PINE DRIVE

SHEET 9 OF 21 SHEETS

JOB NO. 5543.5020

8/84 DIETERICH-POST 65328

107X-4126