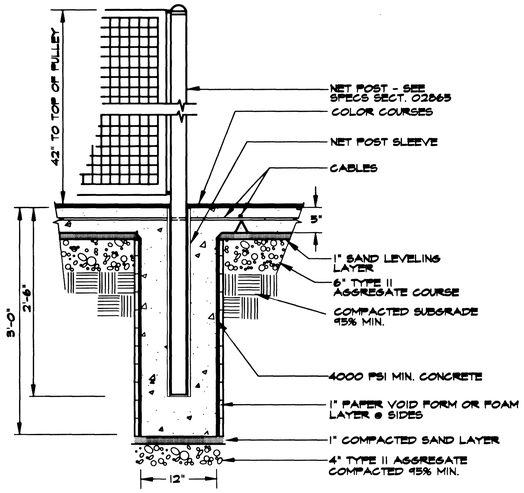

5 TENNIS NET

NTS

(TOTAL OF 2 NET SETS (4 FOOTINGS) BASE BID

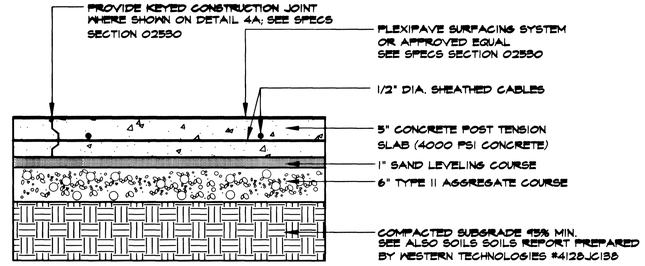

NO CURING AGENTS/HARDENERS SHALL BE USED FOR ACRYLIC SURFACING SYSTEM SPECIFIED - SEE SPECS. SECTION 02530

WORK SHALL BE PERFORMED BY CERTIFIED USTA CONTRACTORS-SEE SPECS SECTION 02530

3 TENNIS COURT PAVEMENT SECTION

NTS

BASE BID

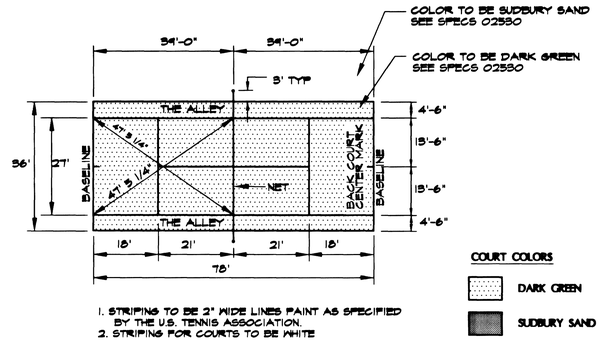

1. STRIPING TO BE 2" WIDE LINES PAINT AS SPECIFIED BY THE U.S. TENNIS ASSOCIATION.
2. STRIPING FOR COURTS TO BE WHITE

A COURT DIMENSIONS

NTS

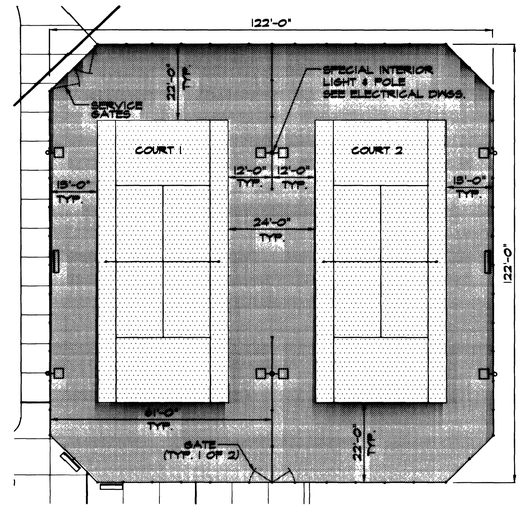

NOTE:
ALL COURT LAYOUT DIMENSIONING ARE TO EDGE OF SLAB

1 TENNIS COURT LAYOUT

SCALE: 1"=20'

BASE BID

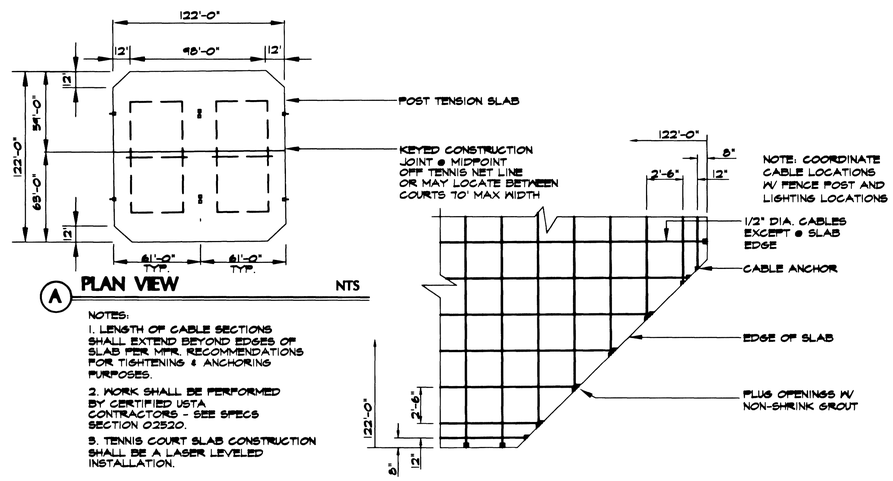

A PLAN VIEW

NTS

NOTES:

1. LENGTH OF CABLE SECTIONS SHALL EXTEND BEYOND EDGES OF SLAB PER MFR. RECOMMENDATIONS FOR TIGHTENING & ANCHORING PURPOSES.
2. WORK SHALL BE PERFORMED BY CERTIFIED USTA CONTRACTORS - SEE SPECS SECTION 02520.
3. TENNIS COURT SLAB CONSTRUCTION SHALL BE A LASER LEVELED INSTALLATION.

4 POST TENSION CONCRETE @ TENNIS

NTS

BASE BID

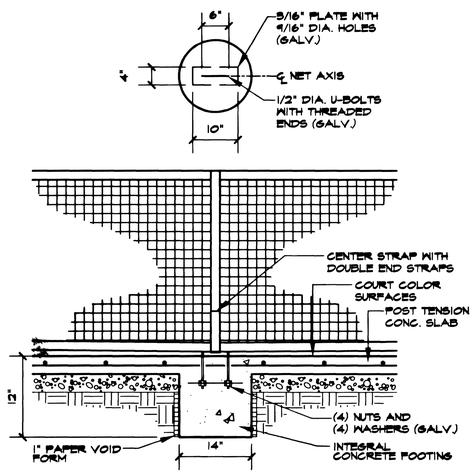

6 TENNIS NET ANCHOR

NTS

(TOTAL OF 2 NET SETS) BASE BID

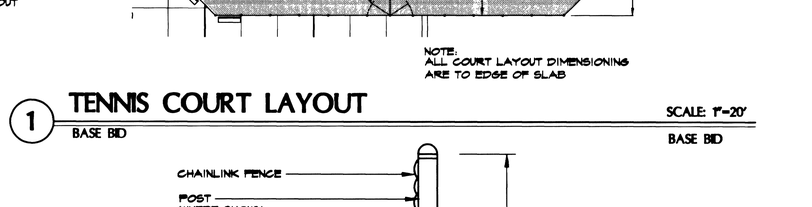

SEE ALSO SOILS SOILS REPORT PREPARED BY WESTERN TECHNOLOGIES #4128JC138

2 TENNIS POST TENSION SLAB BEAM & FENCE

NTS

BASE BID

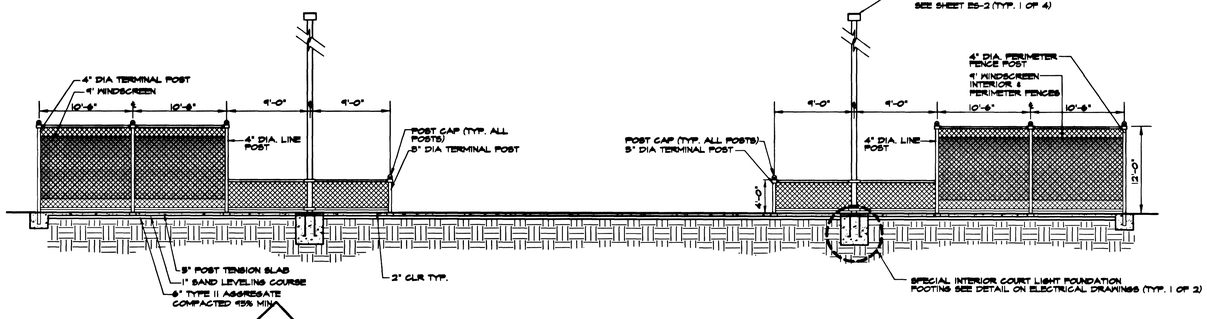

7 INTERIOR TENNIS COURT FENCE ELEVATION

NTS

3520,

CITY OF LAS VEGAS NEVADA

REVISIONS

CONSULTANT

1100 GRIER DRIVE
LAS VEGAS, NEVADA 89119
PHONE (702) 361-9050
FAX (702) 361-0659
Stantec

DEPARTMENT OF PUBLIC WORKS

ELKHORN & DURANGO PARK - PHASE 2

SITE DETAILS

DRAWINGS AS INSTRUMENTS OF SERVICE ARE THE PROPERTY OF THE DESIGN PROFESSIONAL WHOSE STAMP OF CERTIFICATION APPEARS ON THE DRAWINGS AND SPECIFICATIONS AND MAY BE UTILIZED ONLY FOR OCCUPYING THE PROJECT FOR WHICH THEY WERE PREPARED AND NOT FOR THE CONSTRUCTION OF ANY OTHER PROJECT. N.A.C. 623.310.

DEPARTMENT OF PUBLIC WORKS
ARCHITECTURAL SERVICES
400 EAST STEWART AVENUE
LAS VEGAS, NEVADA 89101
PHONE: (702) 229-6535
FAX: (702) 382-3232
TDD: (702) 386-9108

PROJECT MANAGER	CLAIR LEWIS, ASLA
DRAWN	CLR
FILE	8120014
DATE	4/00
SCALE	SEE DETAIL
PROJECT	ELKHORN & DURANGO PARK PHASE 2
SHT NO	SD-6
650.48A	SHEET 31 OF 44