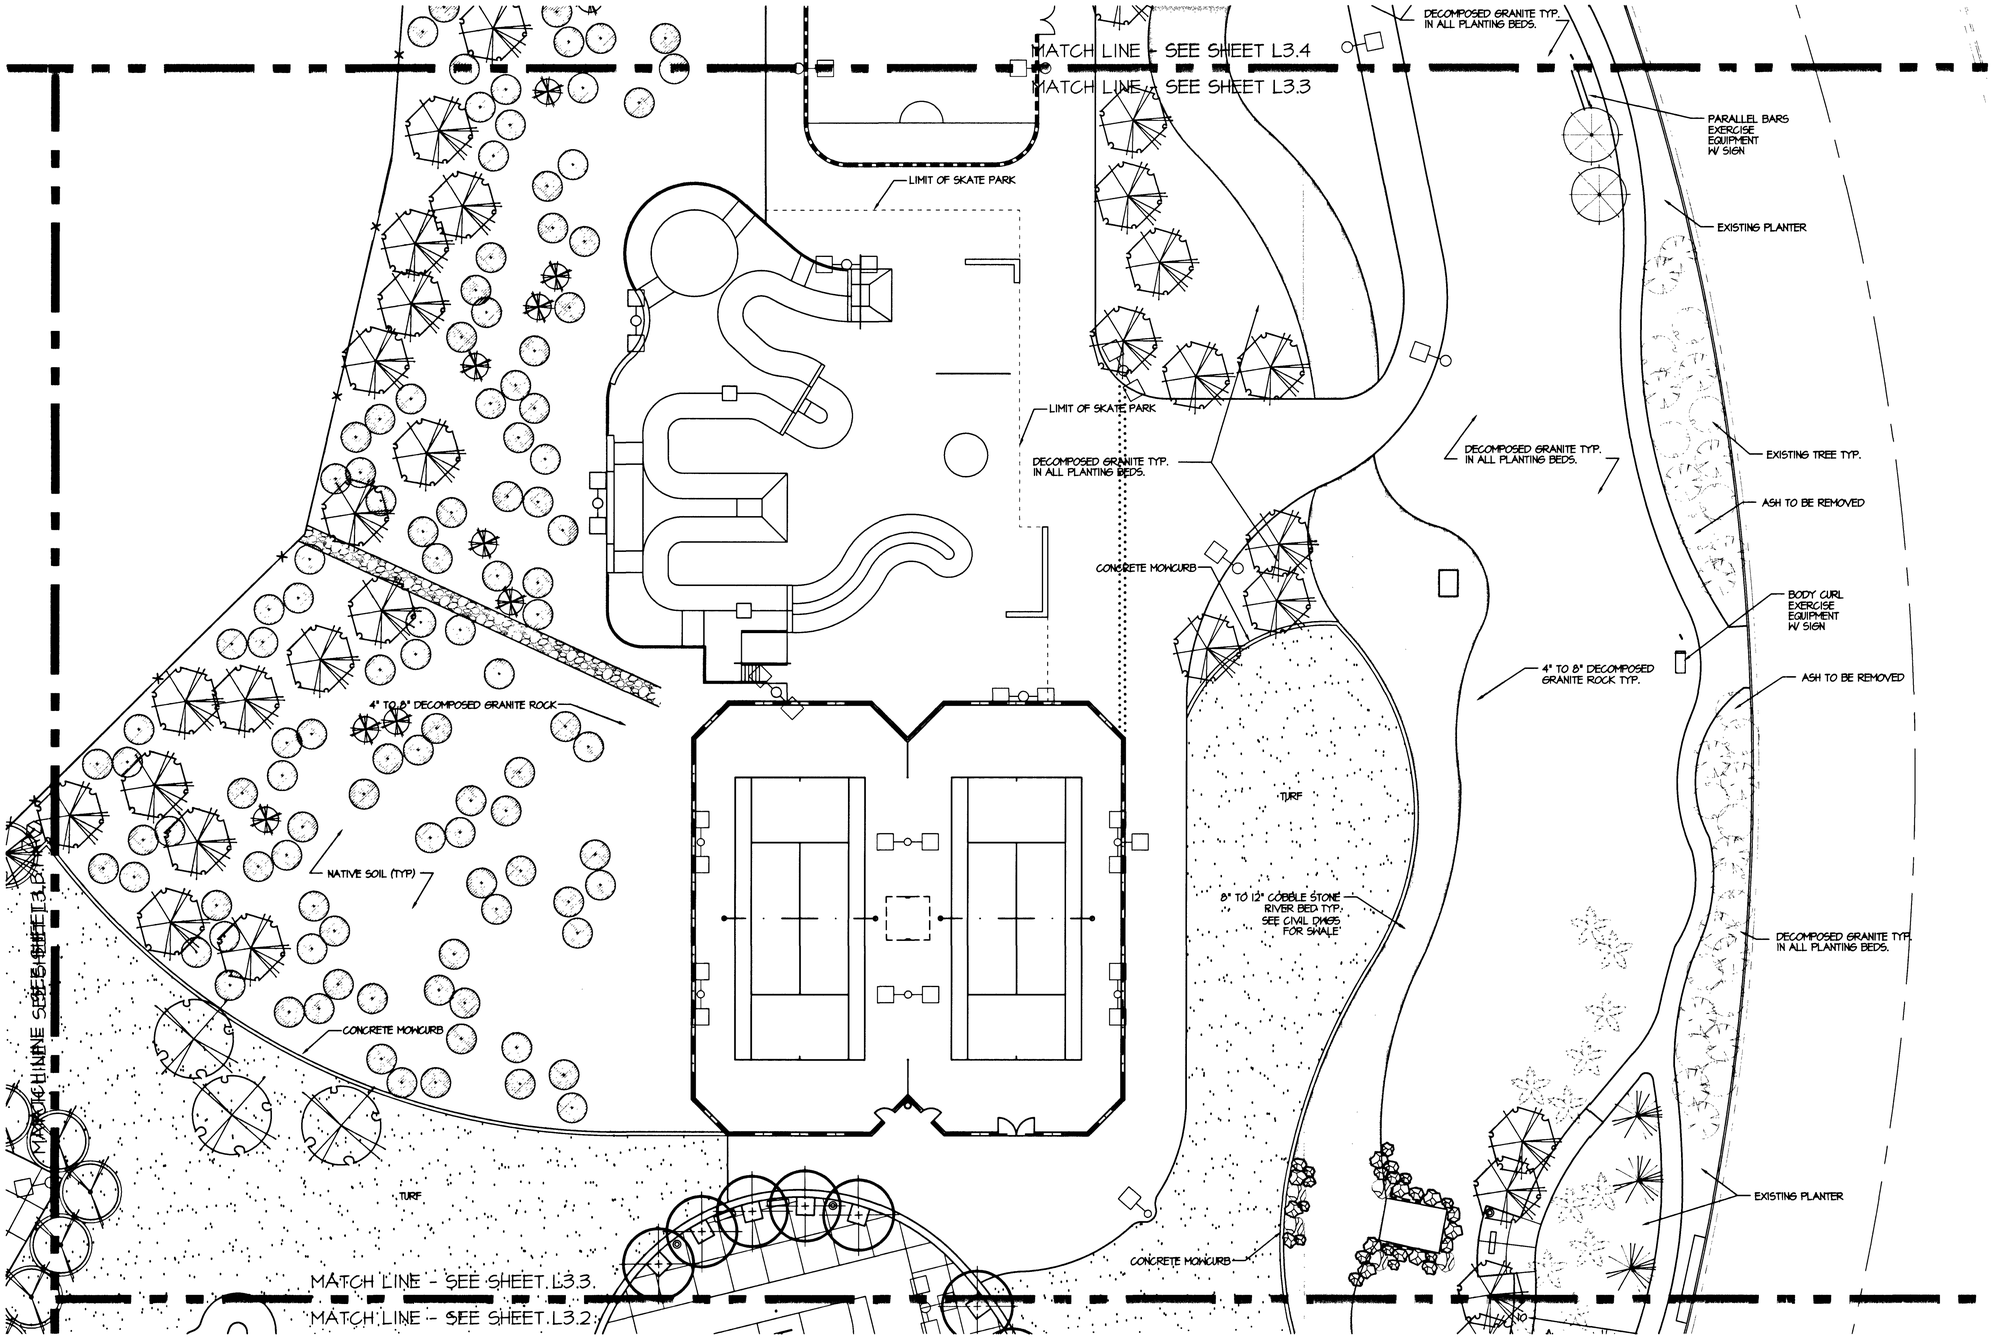

48246

LANDSCAPE PLANTING PLAN

SCALE: 1"=20'-0"

NORTH

Avoid cutting underground utility lines. It's costly.

Call before you Dig

1-800-227-2600

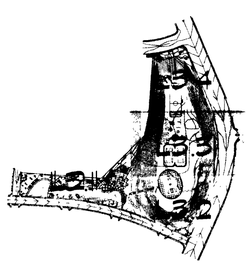

CITY OF LAS VEGAS NEVADA

REVISIONS

CONSULTANT

LUCCHESI · GALATI · ARCHITECTS
800 PILOT ROAD, SUITE A
LAS VEGAS, NEVADA 89119
(702) 896-7711

NVZUNINO & ASSOCIATES
LANDSCAPE ARCHITECTURE
LAND PLANNING
3191 South Jones Blvd.
Las Vegas Nevada 89146
Phone (702) 253-5390
Fax (702) 253-1016
E-Mail jerz@nvzunino.com

DEPARTMENT OF PUBLIC WORKS

ELKHORN SPRINGS
NEIGHBORHOOD PARK
BUFFALO DRIVE

LANDSCAPE PLANTING PLAN

STAMP

OWNER: CITY OF LAS VEGAS
DEPARTMENT OF PUBLIC WORKS
ARCHITECTURAL SERVICES

400 EAST STEWART AVENUE
LAS VEGAS, NEVADA 89101
PHONE: (702) 229-6535
FAX: (702) 382-3232
TDD: (702) 386-9108

DRAWN	HKS
FILE	20449-PT
DATE	3-9-01
SCALE	1" = 20'-0"
BID NO	01.15301.16
CLV DWG NO	650.64
SHT NO	36 OF 90

L3.3

DRAWING AND REPRODUCTION OF SERVICE ARE THE PROPERTY OF THE DESIGN PROFESSIONAL WHOSE STAMP OF CERTIFICATION APPEARS ON THE DRAWINGS AND REPRODUCTION BY USE OR REPRODUCTION IN WHOLE OR IN PART WITHOUT WRITTEN CONSENT IS STRICTLY PROHIBITED COPIES OF THE DRAWINGS AND SPECIFICATIONS PREPARED BY THE CLIENT MAY BE UTILIZED ONLY FOR OCCUPYING THE PROJECT FOR WHICH THEY WERE PREPARED AND NOT FOR THE CONSTRUCTION OF ANY OTHER PROJECT. A.I.A. © 1970