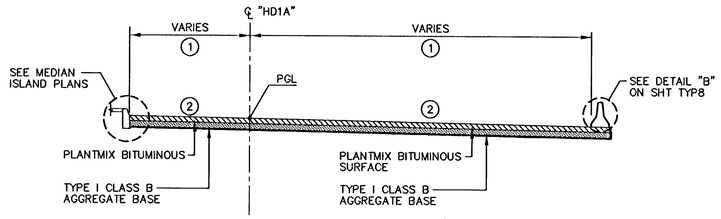

US 95 NORTH BOUND ON-RAMP "HD2A"

"HD2A" 163+24.56 TO "HD2A" 164+32

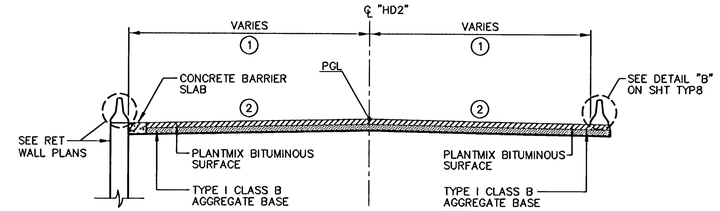

US 95 NORTH BOUND ON-RAMP "HD2"

"HD2" 164+36.08 TO "HD2" 172+87.22

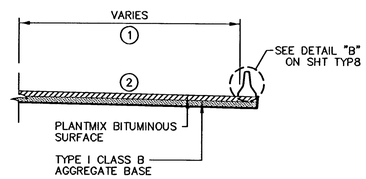

US 95 NORTH BOUND ON-RAMP "HD2A"

"HD2A" 164+32 TO "HD2A" 165+39.72

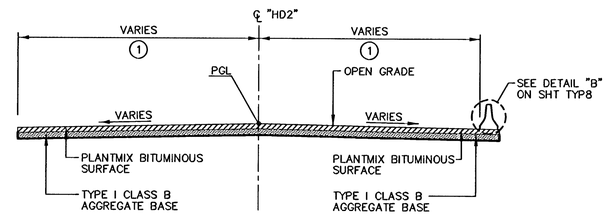

US 95 NORTH BOUND ON-RAMP "HD2"

"HD2" 172+87.22 TO "HD2" 176+85.05

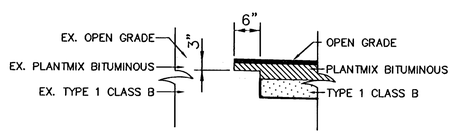

SAWCUT AT US95 MAINLINE

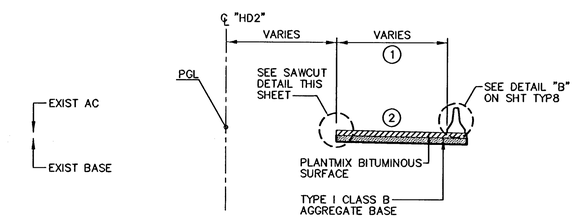

US 95 NORTH BOUND ON-RAMP "HD2"

"HD2" 176+85.05 TO "HD2" 182+07.77=
"XN" 376+58.7± TO "XN" 381+81.68

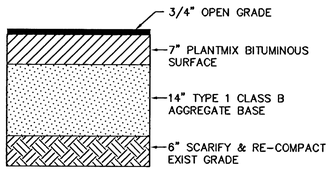

US 95 NORTH BOUND ON-RAMP "HD2" & "HD2A"

TYPICAL PAVEMENT SECTION

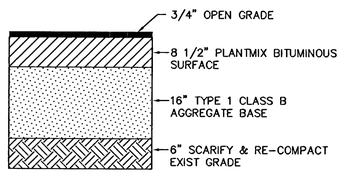

US 95 MAINLINE NORTH BOUND

TYPICAL PAVEMENT SECTION

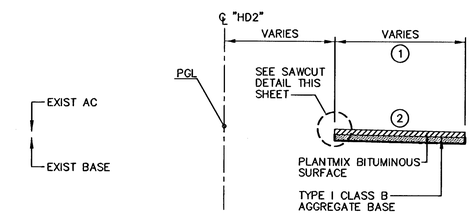

US 95 NORTH BOUND ON-RAMP "HD2"

"HD2" 182+07.77 TO "HD2" 192+57.77=
"XN" 381+81.68 TO "XN" 392+31.7±

CONSTRUCTION NOTES:

1. PAVEMENT WIDTH VARIES (SEE CONSTRUCTION PLANS FOR PAVEMENT WIDTHS)
2. CROSS SLOPE VARIES (SEE PROFILE SHT P5 & 5A FOR THE SUPERELEVATION DIAGRAMS)

NOTE:

1. FOR BARRIER RAIL LOCATIONS SEE ROADWAY PLANS
2. FOR FENCE LOCATIONS SEE FENCE PLANS

AVOID OVERHEAD POWER LINE CONTACT IT'S COSTLY
Call before you Overhead
1-702-227-2929
NEVADA POWER ENVIRONMENT AND SAFETY SERVICES DEPARTMENT

Call before you Dig
Avoid cutting underground utility lines. It's costly.
Call 811
OR 1-800-227-2600
AND CLARK COUNTY TRAFFIC OPERATIONS 1-702-455-7544

REV	DATE	BY	REVISION

PUBLIC WORKS DEPARTMENT
400 E. STEWART AVE.
LAS VEGAS, NEVADA 89101
702-229-6272

CITY OF LAS VEGAS, NV

VTN nevada
2727 SOUTH RAINBOW BOULEVARD LAS VEGAS, NEVADA 89146-5148
PH. (702) 873-7500 FAX (702) 362-2297
CONSULTING ENGINEERS • PLANNERS • LAND SURVEYORS

TYPICAL CROSS SECTIONS
US 95 NORTH BOUND ON-RAMP
"HD2" & "HD2A"

HORSE DRIVE / US 95
INTERCHANGE

DRAWN BY: DRF 06/30/2008
DESIGNED BY: LMW 06/30/2008
CHECKED BY: KDG 06/30/2008
PROJECT NO: 6500
SCALE: HORIZ. NTS VERT. N/A

PROFESSIONAL ENGINEER - STATE OF NEVADA
KEN D. GILBRETH
EXP. 06/30/08
CIVIL
No. 9177

SHEET
TYP5
21 OF 433 SHEETS
DRAWING NO.
107V3759

I:\6500\dwg\Details\TYP-PAVEMENT-SECTIONS.dwg

114193