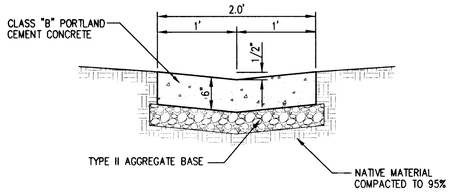

2' CONCRETE VALLEY GUTTER
(NO SCALE)

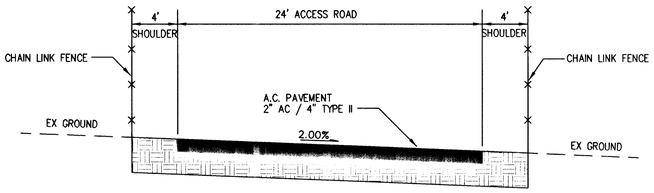

SECTION (A) (NO SCALE)

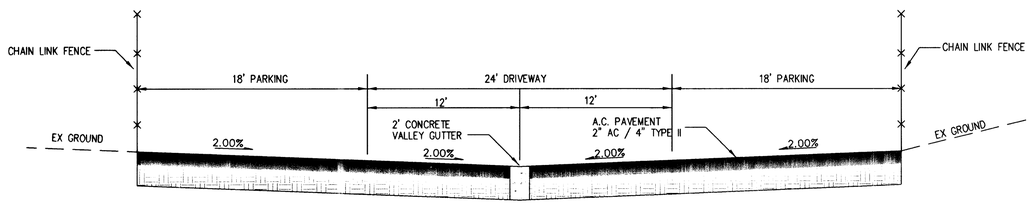

SECTION (B) (NO SCALE)

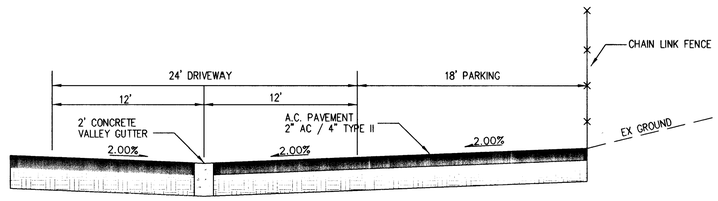

SECTION (C) (NO SCALE)

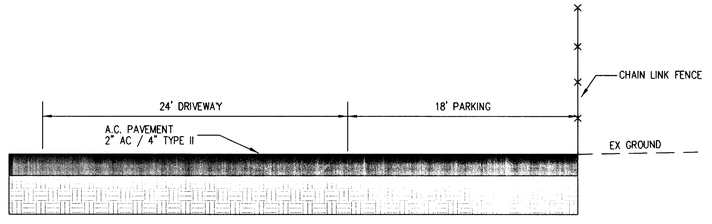

SECTION (D) (NO SCALE)

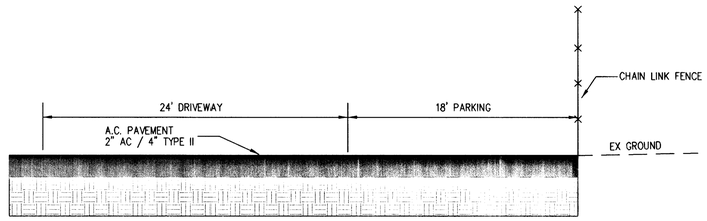

SECTION (E) (NO SCALE)

46492

NO.	DATE	REVISION	BY
1	12/20/04		

ADD SHEET 48 / 48

PHGSA, LLC.
3111 S. MARYLAND PARKWAY
LAS VEGAS, NEVADA 89109

VPOINT
DESIGNING FOR THE FUTURE
PLANNERS · CONSULTING ENGINEERS · SURVEYORS
1009 WHITNEY RANCH DRIVE · HENDERSON, NEVADA 89014 · (702) 240-5415

SHEET: TEMP OFFSITE PARKING DETAIL/SECTION SHEET

TITLE: IRS DISTRICT OFFICE

DRAWN BY:	DESIGNED BY:	CHECKED BY:	PROJECT NO:
MILLER 12/04	MILLER 12/04		056-E050 NONE

STATE OF NEVADA — REGISTERED PROFESSIONAL ENGINEER — MICHAEL R. MILLER — No. 12351 — CIVIL — 1/12/06

SHEET **DT3**
8B OF **8** SHEETS

DRAWING NO. 1071 3880