CONSTRUCTION NOTES:

1. Gas Mains shall be purged per operations manual.
2. All pipeline construction shall conform to applicable jurisdiction specifications.
3. Do not scale this drawing.
4. Service to be 1"PE unless otherwise noted.
5. Riser & Meter at this location. △
6. Paving required. RTC Standards 502 & 504.

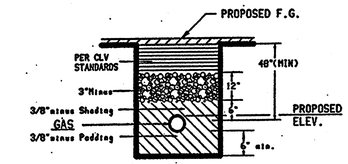

CLV TRENCH DETAIL
FOR UNIMPROVED AREAS ONLY

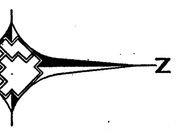

VICINITY MAP
NTS

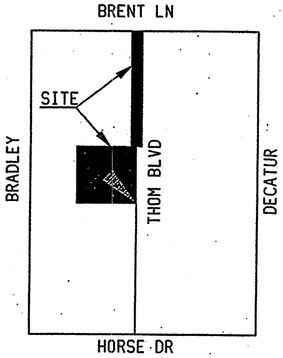

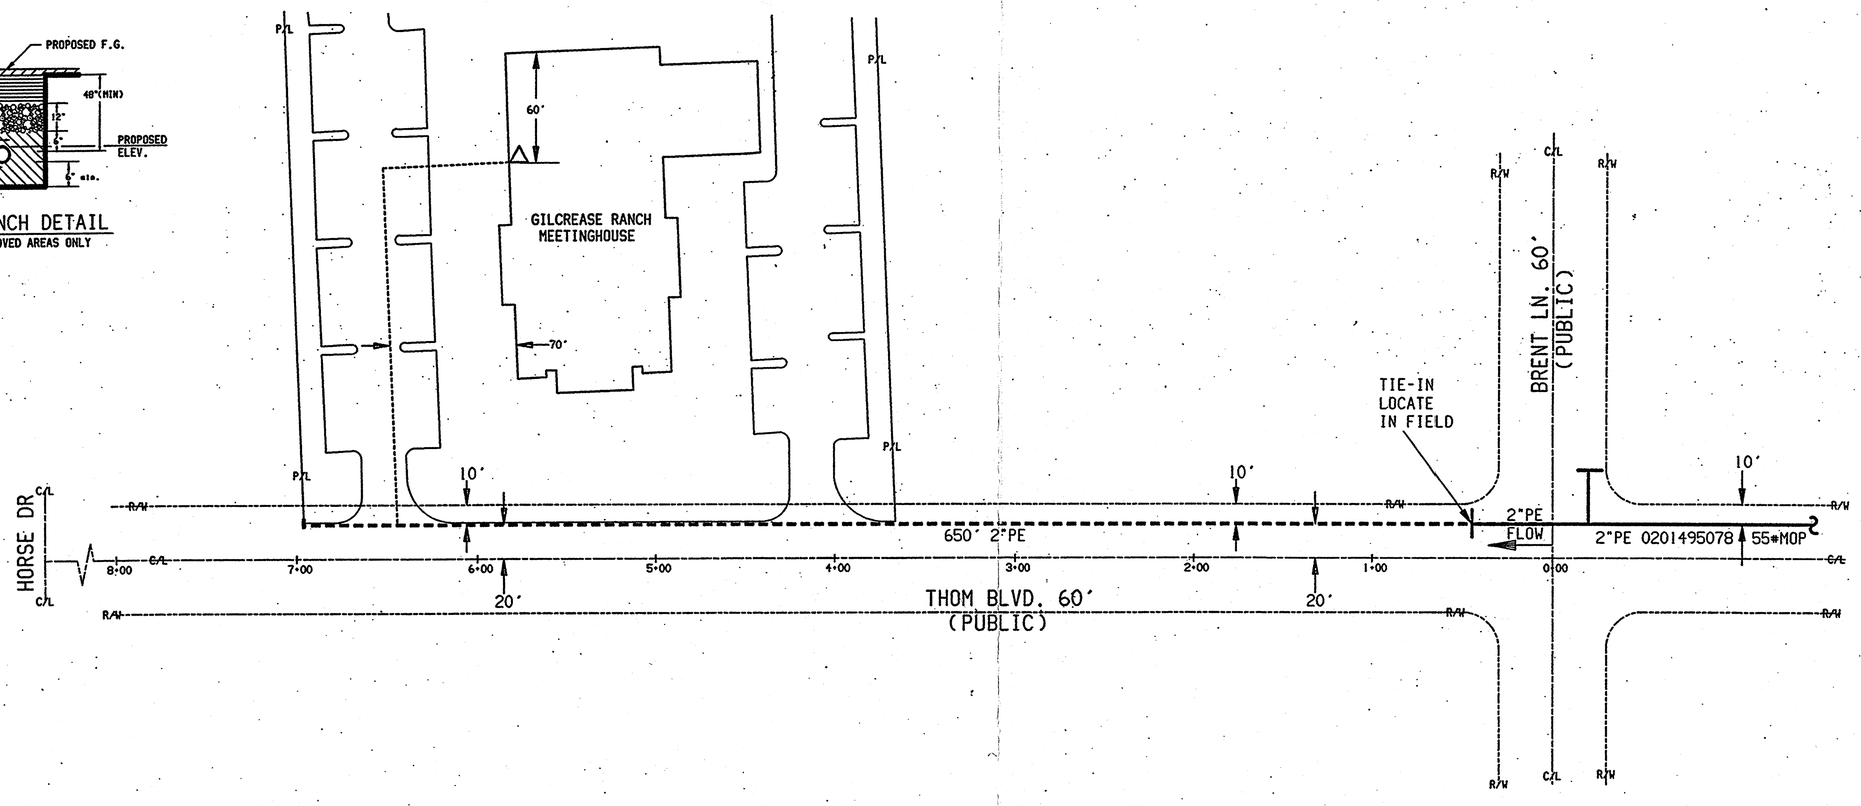

Total footage located in Public RoW 660'

APPROVALS:

CITY OF LAS VEGAS — DATE 5/13/04

CALL BEFORE YOU DIG
CAN YOU DIG IT!
1-800-227-2600
(48Hrs. Advance Notice Required)

Purge Plan was completed in accordance with the Operations Manual Guidelines by:

Name _____ Date _____

CUSTOMERS 1 CYCLE ___ ROUTE ___ AREA 1 LV 3

LEGEND
- Proposed gas main
- Existing gas main
- Proposed gas service
- Right of way
- Curb/Gutter

NO.	DESCRIPTION	BY	DATE	APPVD.
	REVISIONS			

Southwest Gas Corporation
68075

UNIT NO.	UNIT TYPE	PROPOSED INSTL.	PROPOSED RET.	COMPLETED INSTL.	COMPLETED RET.
3760102	2"PE	650'+/-			
3800101	1"PE	270'+/-			
PROPERTY UNITS					

AS-BUILT DRAWING-PRESSURE TEST DATA

PIPE DIA. _____ PIPE LENGTH _____ PIPE TYPE _____ MIN. DURATION _____

TEST MEDIUM: ☐AIR ☐NITROGEN ☐WATER ☐SOAP
TEST METHOD: ☐GAUGE ☐CHART ☐GAUGE/PRESS REC SN#

	START	END
TEST PRES. (PSIG)		
TIME		
DATE		
PERFORMED BY		

VISUAL INSPECTION CERTIFICATION

I HAVE VISUALLY INSPECTED ALL HEATED FUSIONS, SOLVENT CEMENT, MECHANICAL JOINTS, AND WELDS THAT I HAVE PERFORMED

NAME _____ DATE _____

AS-BUILTS ACCEPTED BY _____ DATE _____
POSTED BY _____ DATE _____
POSTING QC'D BY _____ DATE _____

CONSTRUCTION

INSPECTOR _____
FOREMAN _____
REVIEWED BY _____

PERMIT INFORMATION

Tax Code Area-02-0200
CITY OF LAS VEGAS

ISOLATION AREA	W. R. NO.
20	18801
LOCATION	ATLAS #/TILE #
	x609y568 x609y570

ENGINEER/TECHNICIAN	D FRIEDLANDER	PHONE	365-2203
ACCOUNT REP.	J WRIGHT	PHONE	528-7729
PROJECT CONTACT	CARL		702-290-2955
SHEET NO. 1 OF 1	SCALE 1" = 40'	DATE	4/5/04
DWN. BY SCHAEF	CHKD. BY	APPVD. BY	

TITLE

GILCREASE RANCH MEETINGHOUSE

HORSE & THOM BLVD

107V386 FILENAME: 21_18801c