See Geotechnical Report for Project

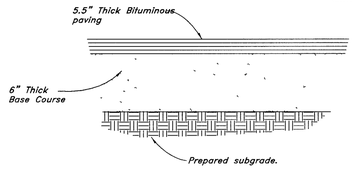

12 Heavy Duty Asphalt Section
Not to Scale

See Geotechnical Report for Project

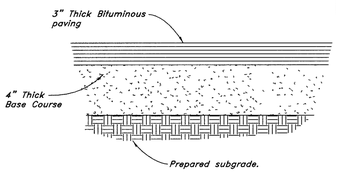

11 Standard Asphalt Section
Not to Scale

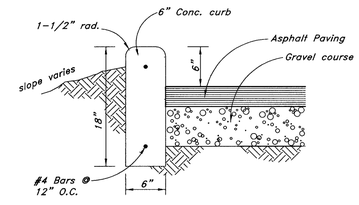

10 Typical Curb Wall Detail
Not to Scale

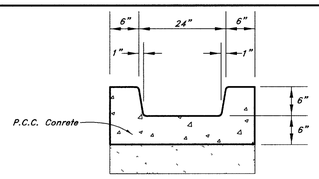

9 Drainage Channel Detail
Not to Scale

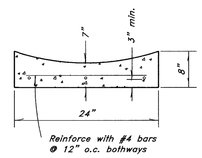

8 Typical Valley Gutter Detail
Not to Scale

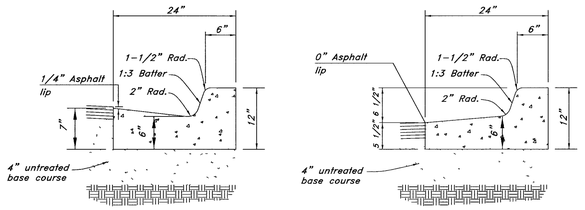

Note: All curb & gutter to be standard unless otherwise noted.

7 24" Curb And Gutter
Not to Scale

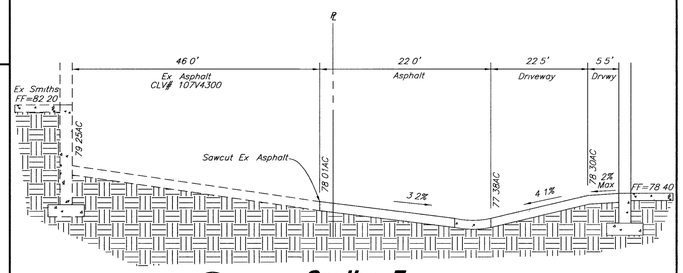

6 Section F
Not to Scale

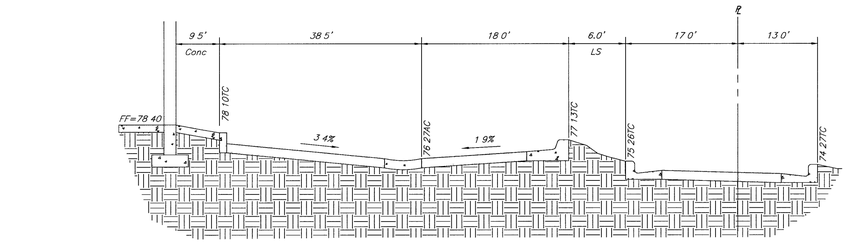

4 Section D
Not to Scale

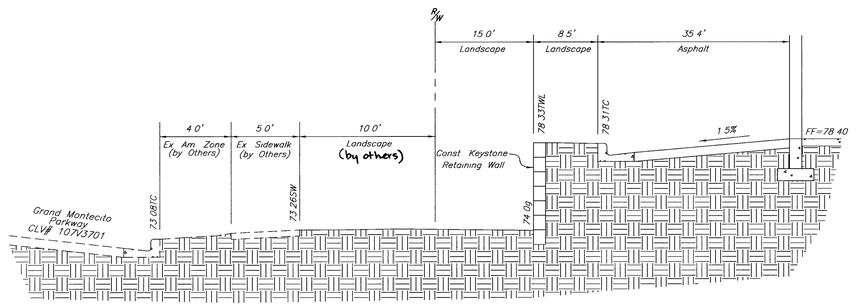

3 Section C
Not to Scale

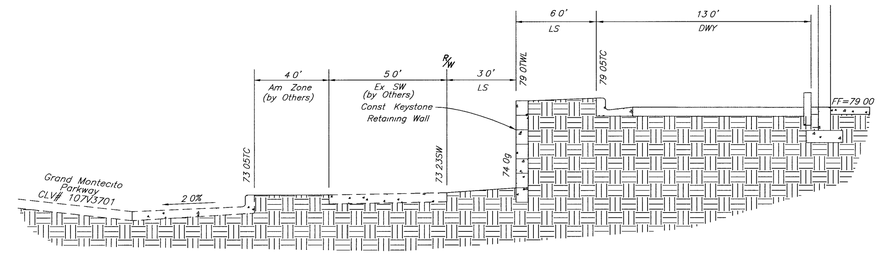

2 Section B
Not to Scale

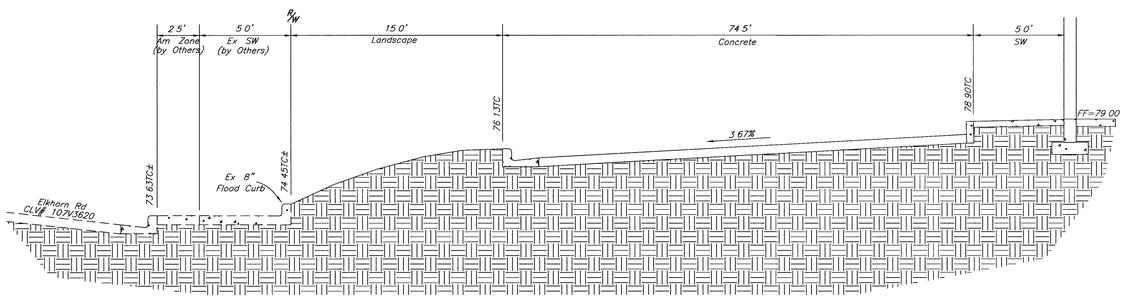

5 Section E
Not to Scale

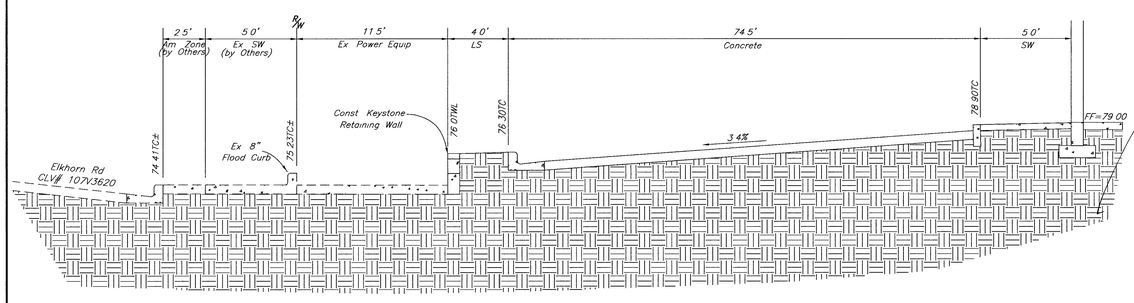

1 Section A
Not to Scale

97192

REV	DATE	DESCRIPTION

Designed by: JR
Drafted by: SP
Client Name: Fabulous Freddy's
06-21DT

GREAT BASIN ENGINEERING - SOUTH
CONSULTING ENGINEERS and LAND SURVEYORS
2010 North Redwood Road, P.O. Box 16747
Salt Lake City, Utah 84116
Salt Lake City (801)521-8529 Ogden (801)394-7288 Fax (801)521-9551

Details

Fabulous Freddy's Car Wash

SWC Elkhorn & Grand Montecito Parkway
Montecito Marketplace
Las Vegas, Nevada

PROFESSIONAL ENGINEER STATE OF NEVADA
BRET G. WAHLEN
Exp. 6-30-08
CIVIL
No. 7910

23 Aug, 2006

SHEET NO.
C5.1
7 of 10

107V4725