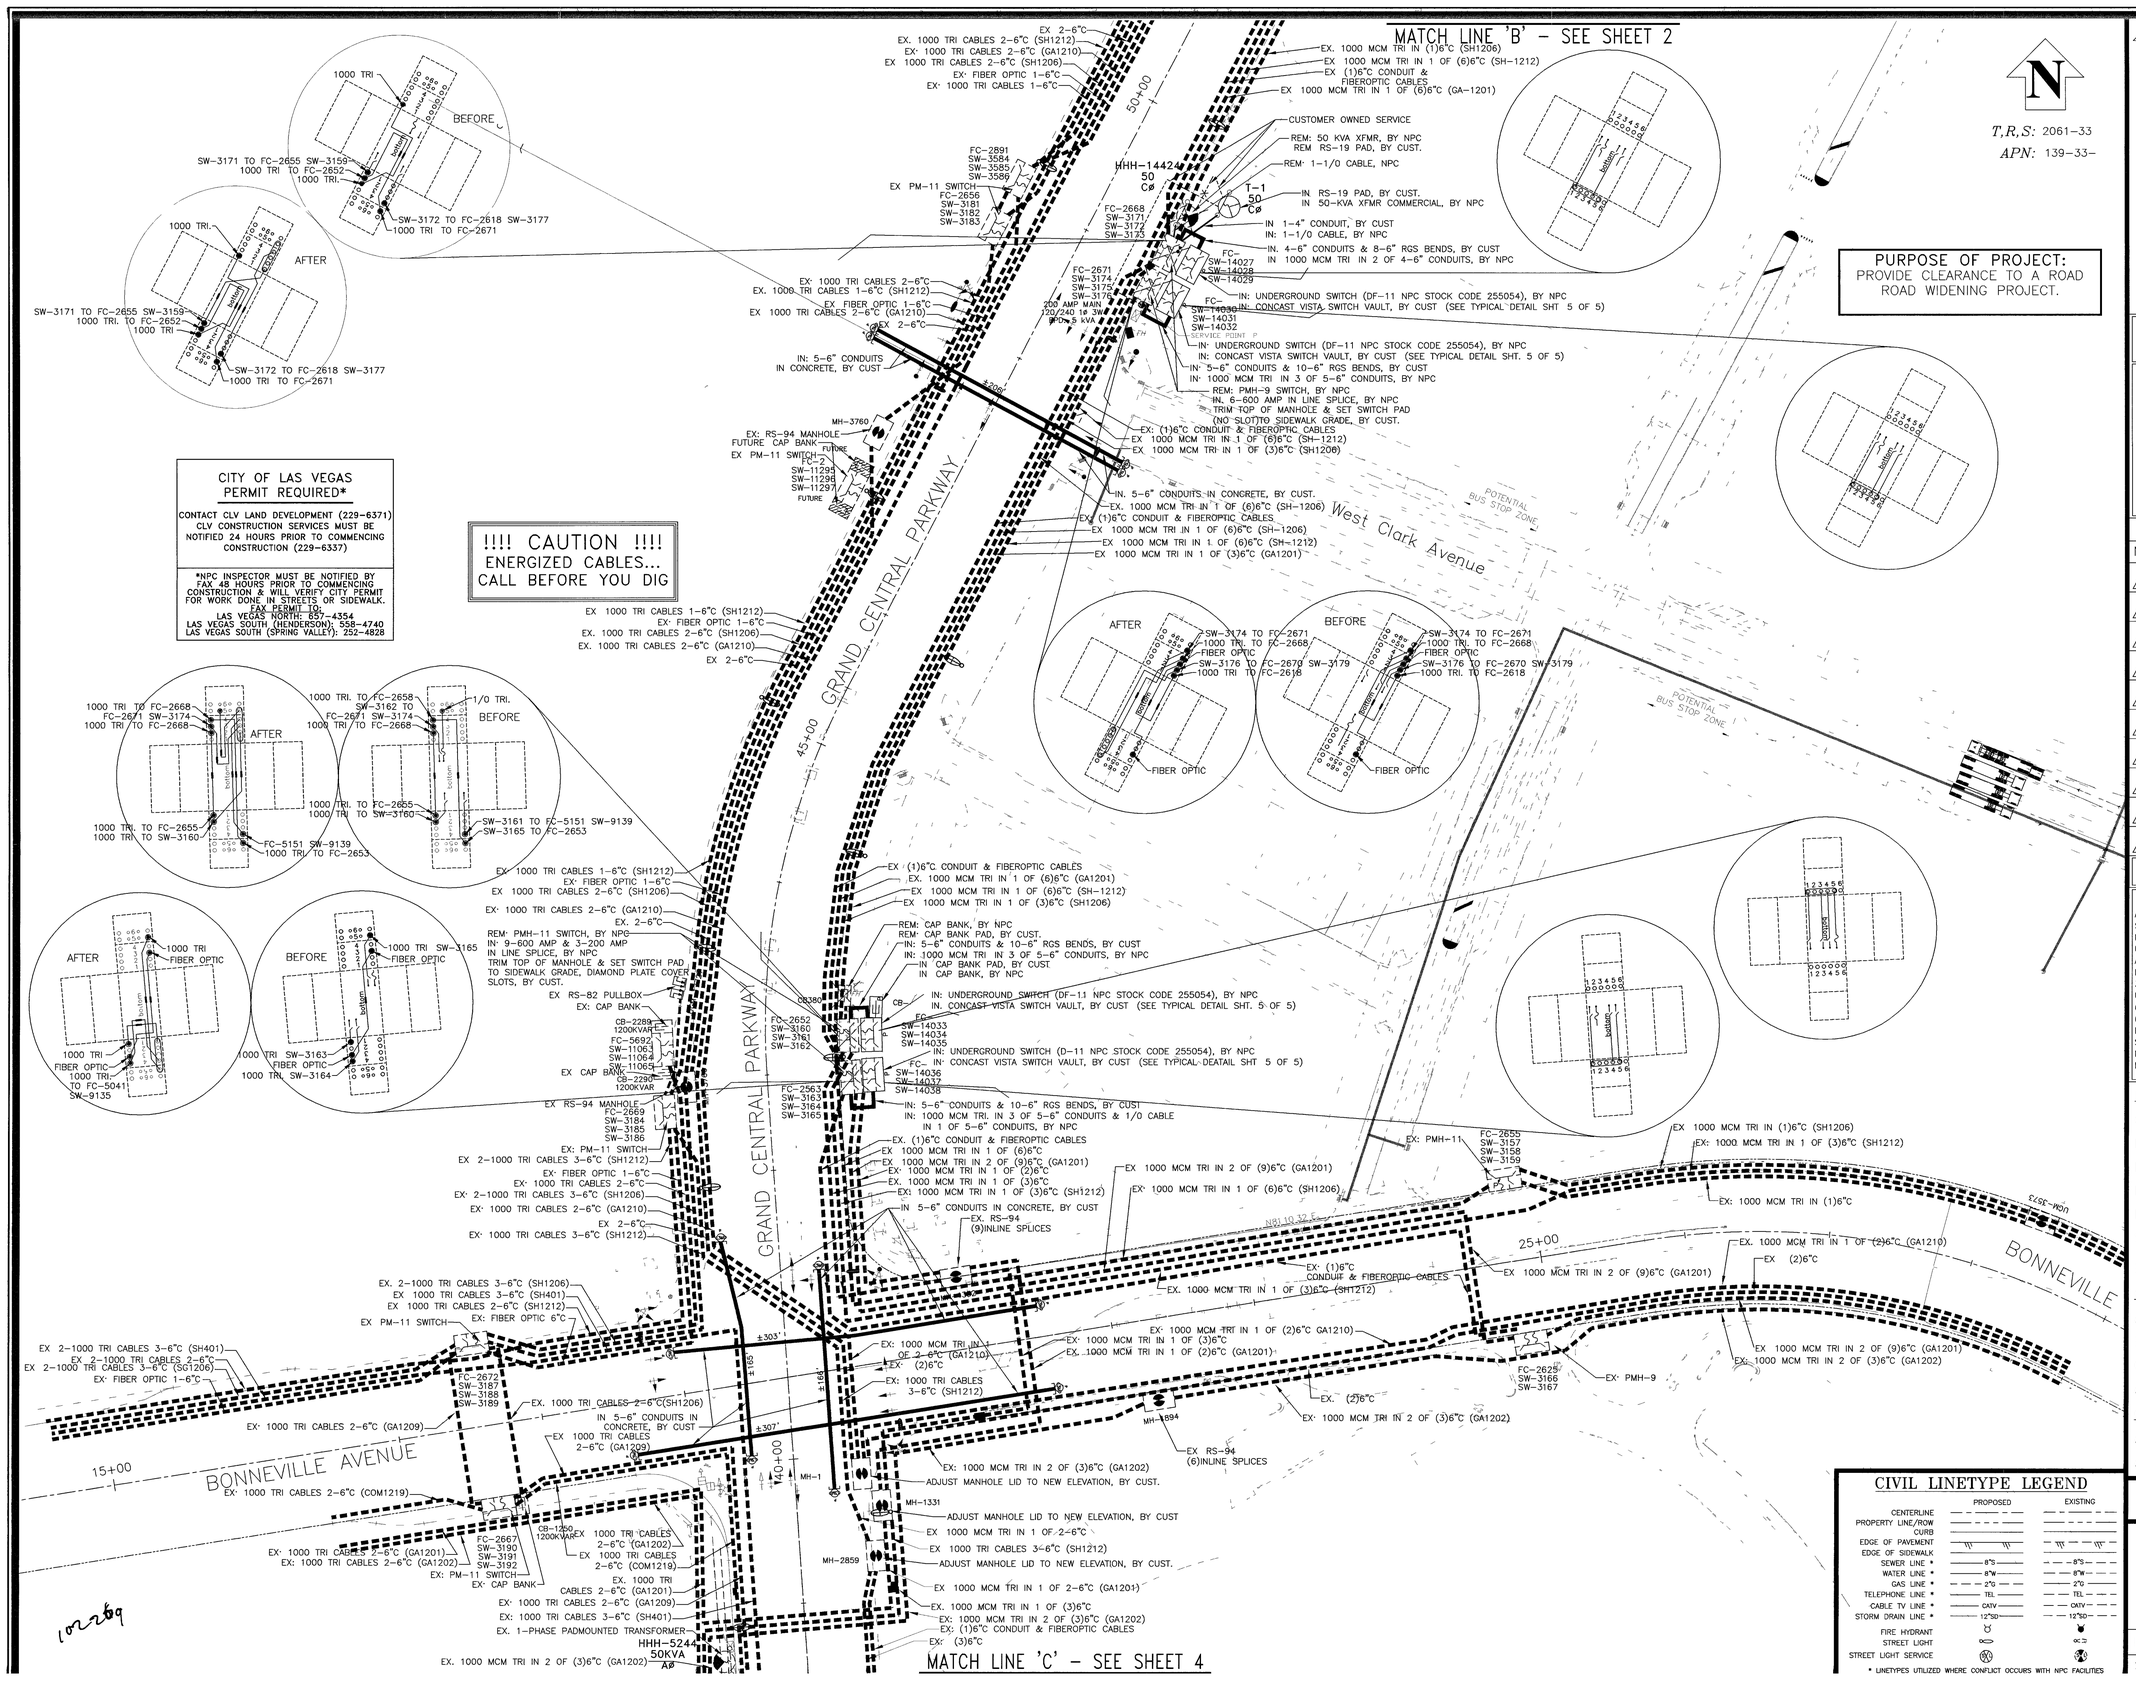

PURPOSE OF PROJECT:
PROVIDE CLEARANCE TO A ROAD ROAD WIDENING PROJECT.

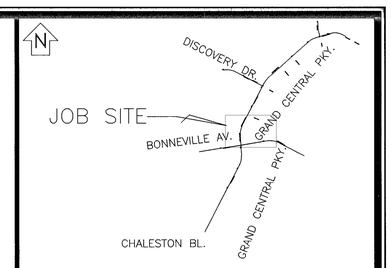

VICINITY MAP
(NOT TO SCALE)

EVERY EFFORT HAS BEEN MADE TO IDENTIFY ALL NPC FACILITIES. THE CUSTOMER SHALL CONFIRM THE EXISTENCE AND LOCATION OF THESE FACILITIES.

AVOID HITTING OVERHEAD POWER LINES IT'S COSTLY
CALL BEFORE YOU DO OVERHEAD
CALL 1-702-227-2929

AVOID CUTTING UNDERGROUND UTILITY LINES IT'S COSTLY
Call before you Dig.
1-800-227-2600
UNDERGROUND SERVICE (USA)

REVISIONS

NO.	DESCRIPTION	DATE	G.A.
△			
△			
△			
△			
△			
△			
△			
△			
△			
△			

TYPE OF EASEMENT:
- AERIAL ☐
- STANDARD ☐
- R/W-31 ☐
- UNDERGROUND ☐
- AS BUILT UNDERGROUND ■
- R O E /R/W-5-COM ☐
- 3rd PARTY ☐
- UNDERGROUND BY EXHIBIT ☐
- (N-DOT) PERMIT ☐
- (BLM) PERMIT ☐
- RAILROAD-UPRR-PERMIT ☐
- SO NEVADA WATER PERMIT ☐
- NOT REQUIRED ☐
- Misc Info. ☐

JPA NOTES:
- EMBARQ CONTACT: N/A
- PHONE NUMBER: N/A
- DATE OF CONTACT: _____
- _____ TO SET NEW POLES
- _____ TO STAKE NEW POLES
- _____ TO PROVIDE _____ POLES
- ____ ____ FT. CLASS ____
- ____ ____ FT. CLASS ____
- ____ ____ FT. CLASS ____
- _____ TO DIG POLE HOLES
- _____ TO REMOVE EX. POLES
- JPA#: N/A

NPC INFORMATION:
- COORDINATOR: JAKE DE GUZMAN
- PHONE: 657-4337
- DESIGNER: JAKE DE GUZMAN
- DCA: N/A
- INSPECTOR: 378-3725
- STAND BY: 657-4117,657-4116,657-4118
- DISTRICT: LAS VEGAS

CUSTOMER INFORMATION:
- APPLICANT: CITY OF LAS VEGAS
- ENGINEER: PARSONS ENG'G.
- CONTACT: CLV – JOHN RIDILLA
- APPROVAL DATE: _____

GOVERNMENT INFORMATION:
- AGENCY: CITY OF LAS VEGAS
- APPROVAL DATE: _____

CIVIL LINETYPE LEGEND

	PROPOSED	EXISTING
CENTERLINE		
PROPERTY LINE/ROW		
CURB		
EDGE OF PAVEMENT		
EDGE OF SIDEWALK		
SEWER LINE *	8"S	8"S
WATER LINE *	8"W	8"W
GAS LINE *	2"G	2"G
TELEPHONE LINE *	TEL	TEL
CABLE TV LINE *	CATV	CATV
STORM DRAIN LINE *	12"SD	12"SD
FIRE HYDRANT		
STREET LIGHT		
STREET LIGHT SERVICE		

* LINETYPES UTILIZED WHERE CONFLICT OCCURS WITH NPC FACILITIES

NEVADA POWER COMPANY

1077-4782-NPC

GRAND CENTRAL PARKWAY
GRAND CENTRAL PKY. –
BONNEVILLE TO OGDEN

PROJ. ID: 184290	SCALE: 1" = 50'
SHEET #: 3 OF 5	DATE: 09/05/2006