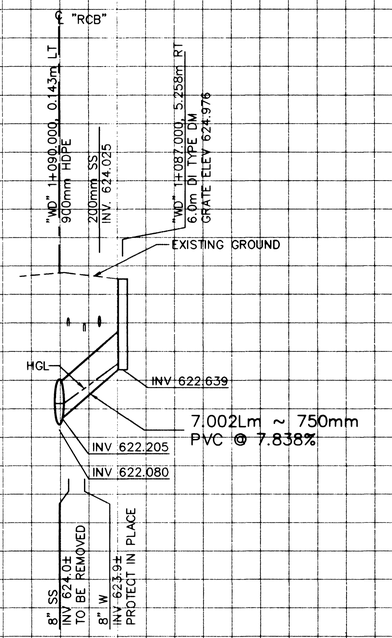

"WD" 1+090.000

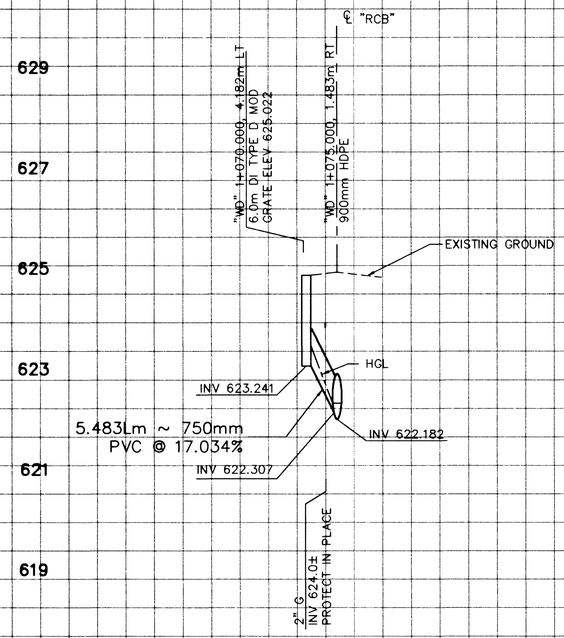

"WD" 1+075.000

PROTECT WATERLINES IN PLACE. WHEREVER A WATERLINE IS WITHIN 18" ABOVE A STORM DRAIN OR SEWER, OR WHERE COMPACTION REQUIREMENTS UNDER A WATERLINE CANNOT BE MET, BACK FILL TRENCH WITH CONTROL LOW STRENGTH MATERIAL (CLSM) TO THE SPRINGLINE OF THE WATERLINE. THIS REQUIREMENT IS FOR STRUCTURAL SUPPORT ONLY, ADDITIONAL HEALTH REGULATIONS MAY APPLY PER UDACS 2.19

NOTE:
ANY UTILITY WITHIN 150mm OF STORM DRAIN LATERAL MUST BE CONCRETE ENCASED

APPROVED FOR CONSTRUCTION
LAS VEGAS VALLEY WATER DISTRICT — DATE 5/31/02

METRIC

REVISIONS	DATE

SCALE (H) 1:250 | SCALE (V) 1:50 | PROJECT # 31604
FLD. BK. # N/A | DATE MAY 21, 2002 | DESIGN BY SCH

PARSONS BRINCKERHOFF
Los Vegas, Nevada

CITY OF LAS VEGAS NEVADA

DEPARTMENT OF PUBLIC WORKS

I-15 FREEWAY CHANNEL
STORM DRAIN LATERAL PROFILES
"WD" 1+075.000 THRU "WD" 1+090.000

STATE OF NEVADA — PROFESSIONAL ENGINEER — CIVIL — DAVID L. CLARK

DRAWING No. SD-7D 77/241

327-V254

K:\31604\ADDEN2\SHTS\SD-07D.DWG GHANEMM 05\31\02 07:49

43255