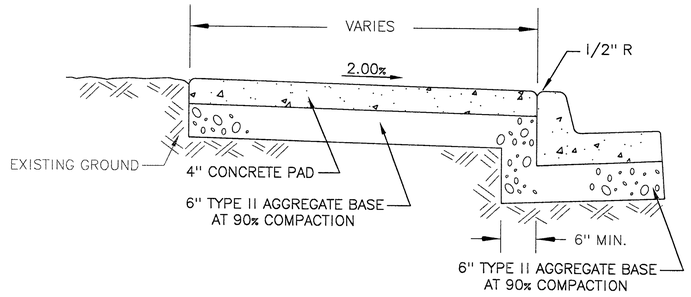

TYPICAL ONSITE SIDEWALK SECTION

DETAIL

N.T.S.

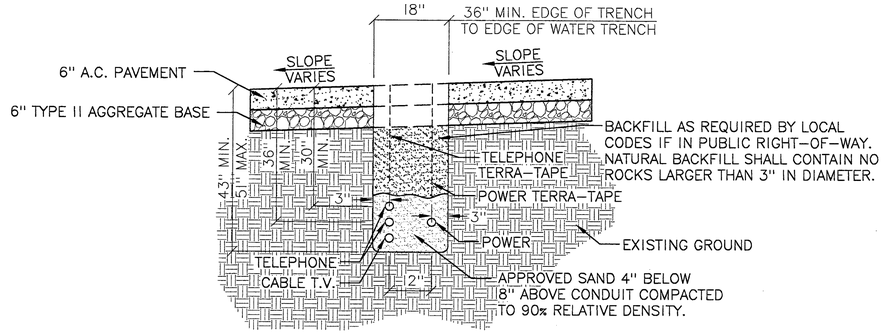

ON-SITE COMMERCIAL TRENCH

DETAIL

N.T.S.

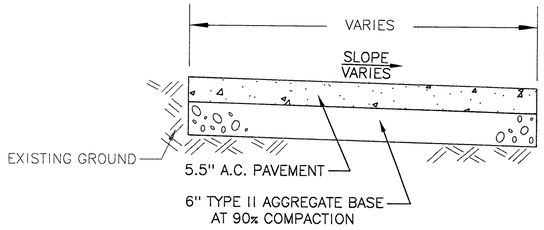

TYPICAL ONSITE A.C. PAVEMENT SECTION

DETAIL

N.T.S.

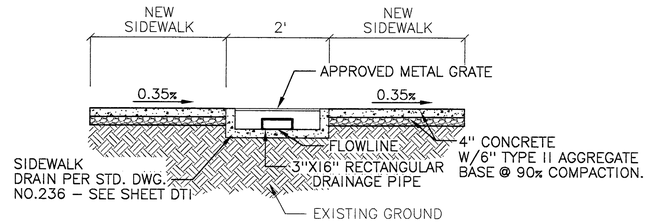

SIDEWALK DRAIN

DETAIL

N.T.S.

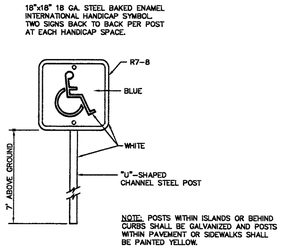

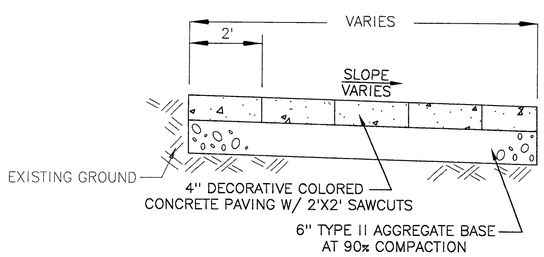

TYPICAL ONSITE 2'X2' CONCRETE PAVER SECTION

DETAIL

N.T.S.

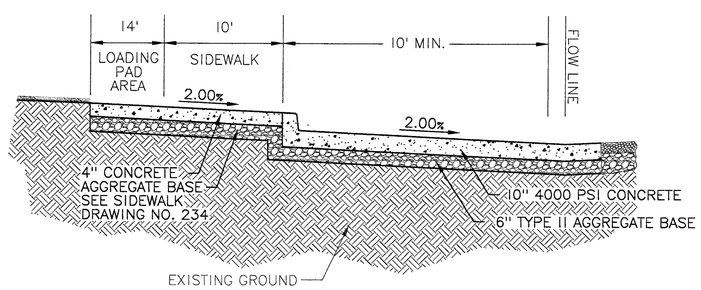

J

5TH STREET SCHOOL

DETAIL

N.T.S.

Avoid overhead power line contact. It's costly.
Call before you **Overhead**
1-702-227-2929

Avoid cutting underground utility lines. It's costly.
Call before you **Dig**
1-800-227-2600

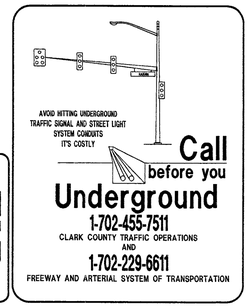

HANSEN# 18021

REVIEWED JAN 16 2007 CITY OF LAS VEGAS

PROFESSIONAL ENGINEER STATE OF NEVADA DANIEL J. HOOD Exp. 6/30/07 CIVIL No. 12811

1-18-07

REV	DATE	BY	REVISION
1			
2			
3			
4			
5			
6			
7			

CITY OF LAS VEGAS
400 EAST STEWART AVENUE
LAS VEGAS, NEVADA 89101
(702) 229-6551

CITY OF LAS VEGAS, NEVADA

2727 SOUTH RAINBOW BOULEVARD LAS VEGAS, NEVADA 89146-5148
PH. (702) 873-7550 FAX (702) 362-2597
vtn nevada CONSULTING ENGINEERS ● PLANNERS ● AND SURVEYORS

DETAIL SHEET
FIFTH STREET SCHOOL

REVISED 6-17-2007

FIFTH STREET SCHOOL REHABILITATION
BUILDING DEPARTMENT SUBMITTAL

DRAWN BY: S.PAPPA
DESIGNED BY:
CHECKED BY:
PROJECT NO: 8716
SCALE: N/A VERT. N/A HORIZ.

EXPIRES 06-30-07
PROFESSIONAL ENGINEER STATE OF NEVADA DANIEL J. HOOD CIVIL No. 12811

SHEET **DT4**
11 OF 11 SHEETS
DRAWING NO.
CLV# 513-65E

H:\8716\5THSTREETSCHOOL-DR.dwg

113241