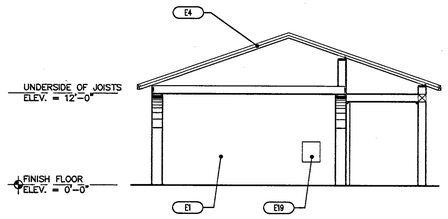

WEST ELEVATION – BUILDING D 8

SCALE: 1/8" = 1'-0" 723EEW6

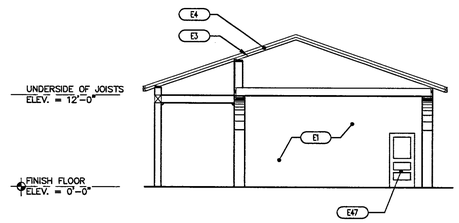

EAST ELEVATION– BUILDING D 4

SCALE: 1/8" = 1'-0" 723EEE9

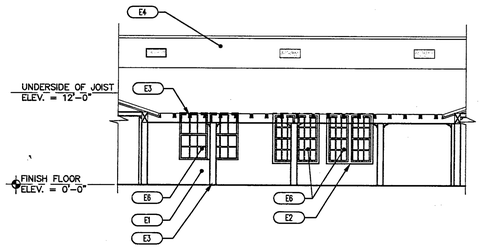

WEST ELEVATION 11

SCALE: 1/8" = 1'-0" 723EEW7

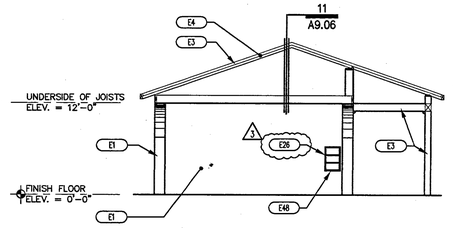

WEST ELEVATION – BUILDING A 7

SCALE: 1/8" = 1'-0" 723EEW5

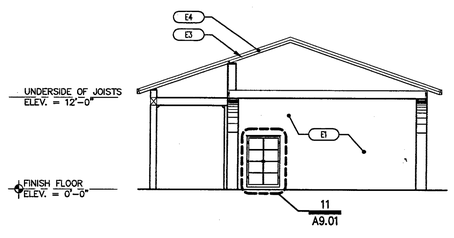

EAST ELEVATION – BUILDING A 3

SCALE: 1/8" = 1'-0" 723EEE8

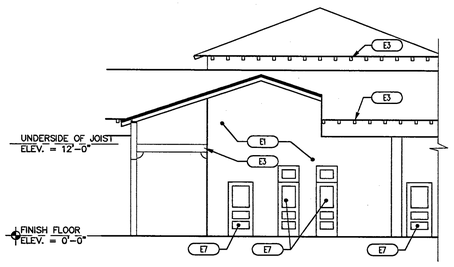

SOUTH ELEVATION – BUILDING F 10

SCALE: 1/8" = 1'-0" 723EES8

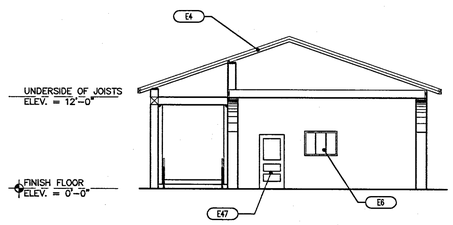

NORTHERN SIDE – GALLERY 6

SCALE: 1/8" = 1'-0" 723EEE11

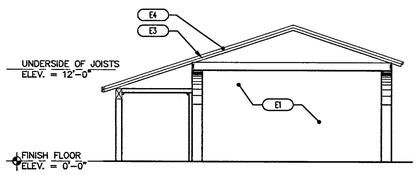

EAST ELEVATION – BUILDING C 2

SCALE: 1/8" = 1'-0" 723EEE7

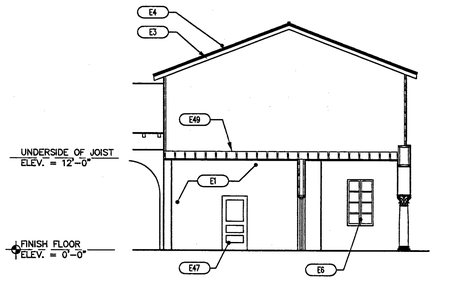

SOUTH ELEVATION – BUILDING G 9

SCALE: 1/8" = 1'-0" 723EES7

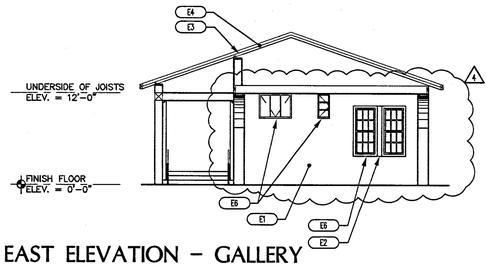

EAST ELEVATION – GALLERY (SOUTHERN SIDE) 5

SCALE: 1/8" = 1'-0" 723EEE10

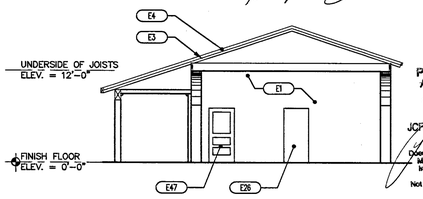

EAST ELEVATION – BUILDING B 1

SCALE: 1/8" = 1'-0" 723EEE6

WARNING:

ANY VARIATION IN THE ELEVATIONS AS SHOWN AND APPROVED HEREON MAY RESULT IN THE WITHHOLDING OF FINAL APPROVAL AND/OR A CERTIFICATE OF OCCUPANCY UNTIL SUCH TIME AS THE BUILDING OR STRUCTURE CONFORMS TO THE PLANS AND ELEVATIONS AS APPROVED BY

PLANS APPROVED ARCHITECTURAL
Building & Safety Dept.
City of Las Vegas, Nevada
JOB FEB 09 2007
Does Not Include Electrical, Plumbing, Mechanical, Structural or Civil. Improvements Made No Changes Without Approval Must Be Not a Permit to Violate Any Ordinance

ELEVATION NOTES

E	DESCRIPTION
E1	PAINT : FIELD COLOR (ALL EXISTING CONCRETE WALLS & COLUMNS) BENJAMIN MOORE DECORATORS WHITE I–O4
E2	PAINT : TRIM COLOR (ALL DOORS AND DOOR AND WINDOW TRIM) BENJAMIN MOORE ELEPHANT TUSK OC–8
E3	PAINT : ACCENT COLOR (ALL EXTERIOR DARK WOOD RAFTERS AND COLUMNS) BREEZEWAYS BENJAMIN MOORE EARTHLY RUSSET 2173–10
E4	REMOVE EXISTING ROOF TILES. EXPOSE ROOF DECK, PREP FOR NEW SHEET MEMBRANE & ROOF TILES
E5	REMOVE EXISTING BIRDSTOPS & REPLACE PER SPECIFICATIONS
E6	EXISTING DOOR/WINDOW SYSTEM TO BE REMOVED AND/OR RESTORED TO ALLOW FOR INSTALLATION OF NEW DOOR SYSTEM PER DOOR AND WINDOW SCHEDULE
E7	EXISTING DOOR SYSTEM TO BE REMOVED AND/OR RESTORED PER DOOR SCHEDULE
E8	NEW DOOR PER SCHEDULE
E9	NEW ACCESSIBLE RAMP AND RAILING SEE DETAIL (2 & 4/A1.33)
E10	PROVIDE NEW HANDICAP ACCESSIBLE CONCRETE RAMP AND HANDRAIL SEE DETAIL 4/A1.31
E11	NEW MECHANICAL ENCLOSURE–C.M.U. PARTITION W/FINISH SYSTEM SEE STRUCTURAL DRAWINGS AND SHEET AS2.01
E12	REMOVE EXISTING HANDRAIL SYSTEM FOR LOWER LEVEL STAIR AND BACKFILL STAIR VOID & BASEMENT WITH COMPACTED FILL. POUR STANDARD SLAB–ON–GRADE CONCRETE TO MEET SURROUNDING PAVEMENT LEVEL.
E13	REMOVE EXISTING STEEL GRATE PLATFORM & FORM AND POUR CONCRETE EXTENTION FOR EXISTING LANDING
E14	PROVIDE NEW STAIR AND STEM WALL TO MATCH EXISTING SEE SHEET AS1.00 AND SHEET AS1.01
E15	EXISTING FOUNTAIN TO BE REACTIVATED.
E16	EXISTING DOWNSPOUT TO BE RELOCATED AS REQUIRED.
E17	EXISTING GUTTERS TO BE REMOVED
E18	REMOVE EXISTING EXTERIOR LIGHT FIXTURE
E19	HISTORIC RECESSED CABINET TO REMAIN
E20	REMOVE ROD IRON FENCE
E21	EXISTING ACCESS LADDER TO BE REMOVED
E22	REPLACE MISSING OR DAMAGED LOUVERS. VERIFY IN FIELD. REPLACE SCREENS
E23	REPLACE DAMAGED VENT AND BIRDSCREENS VERIFY LOCATIONS IN FIELD
E24	EXISTING CONCRETE PAD TO BE REMOVED
E25	RECONSTRUCT SEGMENT OF PARTIAL HEIGHT WALL TO MATCH ADJACENT EXISTING WALL
E26	LINE INDICATES INFILL CONCRETE SEE DETAIL (2/A2.21)
E27	EXISTING CONDUITS – SEE ELECTRICAL DRAWINGS
E28	EXISTING OPENING TO HAVE NEW SCHEDULED DOOR INSTALLED. COLOR TO MATCH SURROUNDING CONCRETE WALL TO BLEND WITH FACADE.
E29	INFILL EXTERIOR CONCRETE PENETRATIONS TO COVER ANY ACCESS TO BASEMENT AREA. COLOR AND MATERIAL OF INFILL TO MATCH SURROUNDING SURFACE.
E30	REMOVE EXISTING CONCRETE STAIR AND REPLACE WITH NEW CONCRETE STEPS TO AREA. COLOR AND MATERIAL OF INFILL TO MATCH SURROUNDING SURFACE.
E31	PATTERNED GLASS PER SPECIFICATIONS
E32	NEW DOOR – SEE DOOR SCHEDULE
E33	EXISTING STEEL GATE TO REMAIN. CLEAN GATE AND DRILL CONCRETE TO ACCEPT EXISTING CANE BOLTS – PAINTED
E34	REROUTE ROOF DRAIN
E35	FINISH TO MATCH ADJACENT EXISTING FINISH
E36	NEW WINDOW – SEE WINDOW SCHEDULE
E37	EXISTING ELECTRICAL PANEL SEE ELECTRICAL DRAWINGS
E38	NEW HANDRAILING
E39	PATCH EXISTING CONCRETE ROOF DRAINS HOLES – SEE DETAIL 3/A9.02
E40	PROTECT IN PLACE METAL GRILLES – CLEAN AND REPAINT. INSTALL A 1/4" GALVANIZED STEEL PLATE INSIDE WALL PRIOR TO BACKFILL AND CONCRETE PLACEMENT.
E41	NEW DRAIN OUTLET – SEE DETAIL 2/A7.31
E42	EXITING VENT TO REMAIN – PAINTED
E43	EXISTING EXTERIOR LIGHT FIXTURE TO REMAIN
E44	EXISTING IRON BARS OVER WINDOW TO REMAIN
E45	NEW 8" DIA. ROOF SCUPPER/ OVERFLOW DRAIN
E46	REMOVE EXISTING CONDUIT
E47	EXISTING PANEL DOOR TO REMAIN
E48	REMOVE EXISTING WINDOW NEW INFILL CONCRETE – SEE DETAIL (2/A2.21)
E49	STRUCTURAL JOISTS – REFER TO STRUCTURAL DRAWINGS
E50	MECHANICAL ENCLOSURE PIT 2'–0" BELOW FINISH GRADE

RECEIVED
FEB 08 2007
CITY OF LAS VEGAS
BUILDING DEPT.

GENERAL NOTES

1. DIMENSIONS ARE TO GRID LINE, FACE OF STUD, FACE OF MASONRY OR FACE OF CONCRETE UNLESS NOTED OTHERWISE.
2. INFORM ARCHITECT OF ANY DISCREPANCIES BEFORE BEGINNING WORK.
3. PRIOR TO CONSTRUCTION, CONTRACTOR SHALL FIELD VERIFY ALL EXISTING CONDITIONS. IN AREAS REQUIRING REPAIR AND/OR REMOVAL, CONTRACTOR SHALL PATCH AND PREP SURFACES FOR NEW FINISH.
4. PATCH ALL HOLES TO MATCH ADJACENT WALL

BUILDING MAP

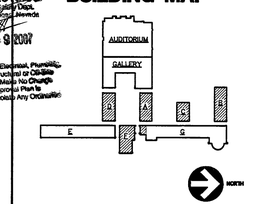

REVISIONS
1 CLV COMMENTS 1-4-2007
2 OWNER COMMENTS 2-9-2007

CONSULTANT
KGA ARCHITECTURE
RUSSELL GREEN AND ASSOCIATES, AIA
4496 SOUTH POLARIS AVENUE
LAS VEGAS, NEVADA 89103
WWW.KGAARCHITECTS.COM
TELEPHONE 702 . 367 . 6900
FACSIMILE 702 . 367 . 2043
HISTORICAL –
HERITAGE ARCHITECTURE & PLANNING
PHONE 619-239-7585
CIVIL –
VTN NEVADA
PHONE 702-873-7520
STRUCTURAL –
BARKER DROTTAR ASSOCIATES STRUCTURAL ENGINEERS
PHONE 702-312-5200
MECHANICAL – PLUMBING – ELECTRICAL – LIFE SAFETY – ACOUSTICAL – CIMBEAL LIGHTING
JBA | CONSULTING ENGINEERS
PHONE 702-362-5200
STAGE LIGHTING & DESIGN –
CD+M LIGHTING DESIGN GROUP
PHONE 818-235-2323
LANDSCAPE –
JW2LIMING & ASSOCIATES
PHONE 702-425-9955
COST ESTIMATING –
RIDER HUNT LEVETT & BAILEY
702-227-4155
ADA ACCESSIBILITY
ENDELMAN AND ASSOCIATES
PHONE 310-539-5462

CITY OF LAS VEGAS NEVADA

FIFTH STREET SCHOOL
REHABILITATION
BUILDING DEPARTMENT SUBMITTAL

REVISED 6-27-07

CITY OF LAS VEGAS REDEVELOPMENT AGENCY

STAMP
E. BADLOCK POWER REGISTERED PROFESSIONAL ENGINEER STATE OF NEVADA

OWNER: CITY OF LAS VEGAS
DEPARTMENT OF PUBLIC WORKS
ARCHITECTURAL SERVICES
400 EAST STEWART AVENUE
LAS VEGAS, NEVADA 89101
PHONE: (702)229-6535
FAX: (702)384-4846
(TDD) (702)386-9108

DRAWN
FILE
EXTERIOR ELEVATIONS
DATE 12/12/2006
SCALE 1/8" = 1'-0"
BID NO
CLV DWG NO 513-65E
SHT NO A6.04

THIS DRAWING AND CONSENT IS STRICTLY PROHIBITED COPIES OF THE DRAWINGS AND SPECIFICATIONS APPEARS ON THE DRAWINGS AND SPECIFICATIONS ANY USE OR REPRODUCTION IN WHOLE OR IN PART WITHOUT WRITTEN CONSENT IS STRICTLY PROHIBITED. THE DESIGN PROFESSIONAL WHOSE STAMP OF CERTIFICATION APPEARS ON THE DRAWINGS AND SPECIFICATIONS ANY USE OR REPRODUCTION IN WHOLE OR IN PART WITHOUT WRITTEN CONSENT IS STRICTLY PROHIBITED. DRAWINGS AS INSTRUMENTS OF SERVICE ARE THE PROPERTY OF THE DESIGN PROFESSIONAL WHOSE STAMP OF CERTIFICATION APPEARS ON THE DRAWINGS AND SPECIFICATIONS AND NOT FOR THE CONSTRUCTION OF ANY OTHER PROJECT H A C B"

REVISED 6/27/07

1133O3