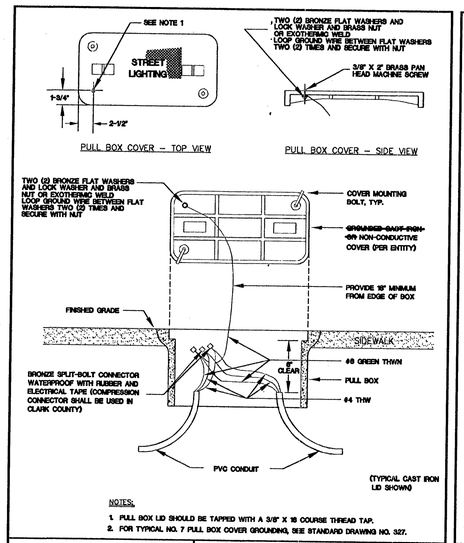

NOTES:

1. PULL BOX LID SHOULD BE TAPPED WITH A 3/8" X 16 COURSE THREAD TAP.
2. FOR TYPICAL NO. 7 PULL BOX COVER GROUNDING, SEE STANDARD DRAWING NO. 327.

SPECIFICATION REFERENCE		UNIFORM STANDARD DRAWINGS CLARK COUNTY AREA		
623	TRAFFIC SIGNALS & STREETLIGHTING	PULL BOX COVER BONDING DETAIL		
		DATE 12-12-96	DWG. NO. 323	PAGE NO. 83

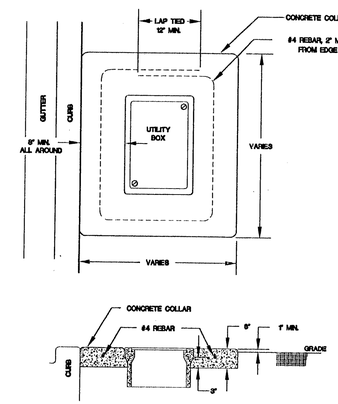

TYPICAL SECTION

SPECIFICATION REFERENCE		UNIFORM STANDARD DRAWINGS CLARK COUNTY AREA		
501	PORTLAND CEMENT CONCRETE	CONCRETE ARCUND PULL BOXES IN UNDEVELOPED AREAS		
505	REINFORCING STEEL			
623	TRAFFIC SIGNALS & STREETLIGHTING			
		DATE 12-12-96	DWG. NO. 329	PAGE NO. 89

REV	DESCRIPTION	BY	DATE	ACCN. NO.

PROJ NO: 2193.00
DESIGN: JL
PLOT DATE: 10/12/07
SCALE: AS SHOWN

PROFESSIONAL ENGINEER – STATE OF NEVADA
THOMAS D. MILLER
EXP. 12-31-07
CIVIL
NO. 15776

STAMP DATE: 10/12/07

MARTIN & MARTIN
CIVIL ENGINEERS & SURVEYORS
2101 S. JONES BLVD
SUITE 120
LAS VEGAS, NV 89146
PHONE (702) 248-5000
FAX (702) 248-5070

CITY OF LAS VEGAS
FIRE STATION NO. 48
CONSTRUCTION DETAILS X

SHEET
C-18
18 OF 26 SHTS
CLV DWG. NO.

RECEIVED
OCT 16 2007
CITY OF LAS VEGAS
PERMITS

113450

24423