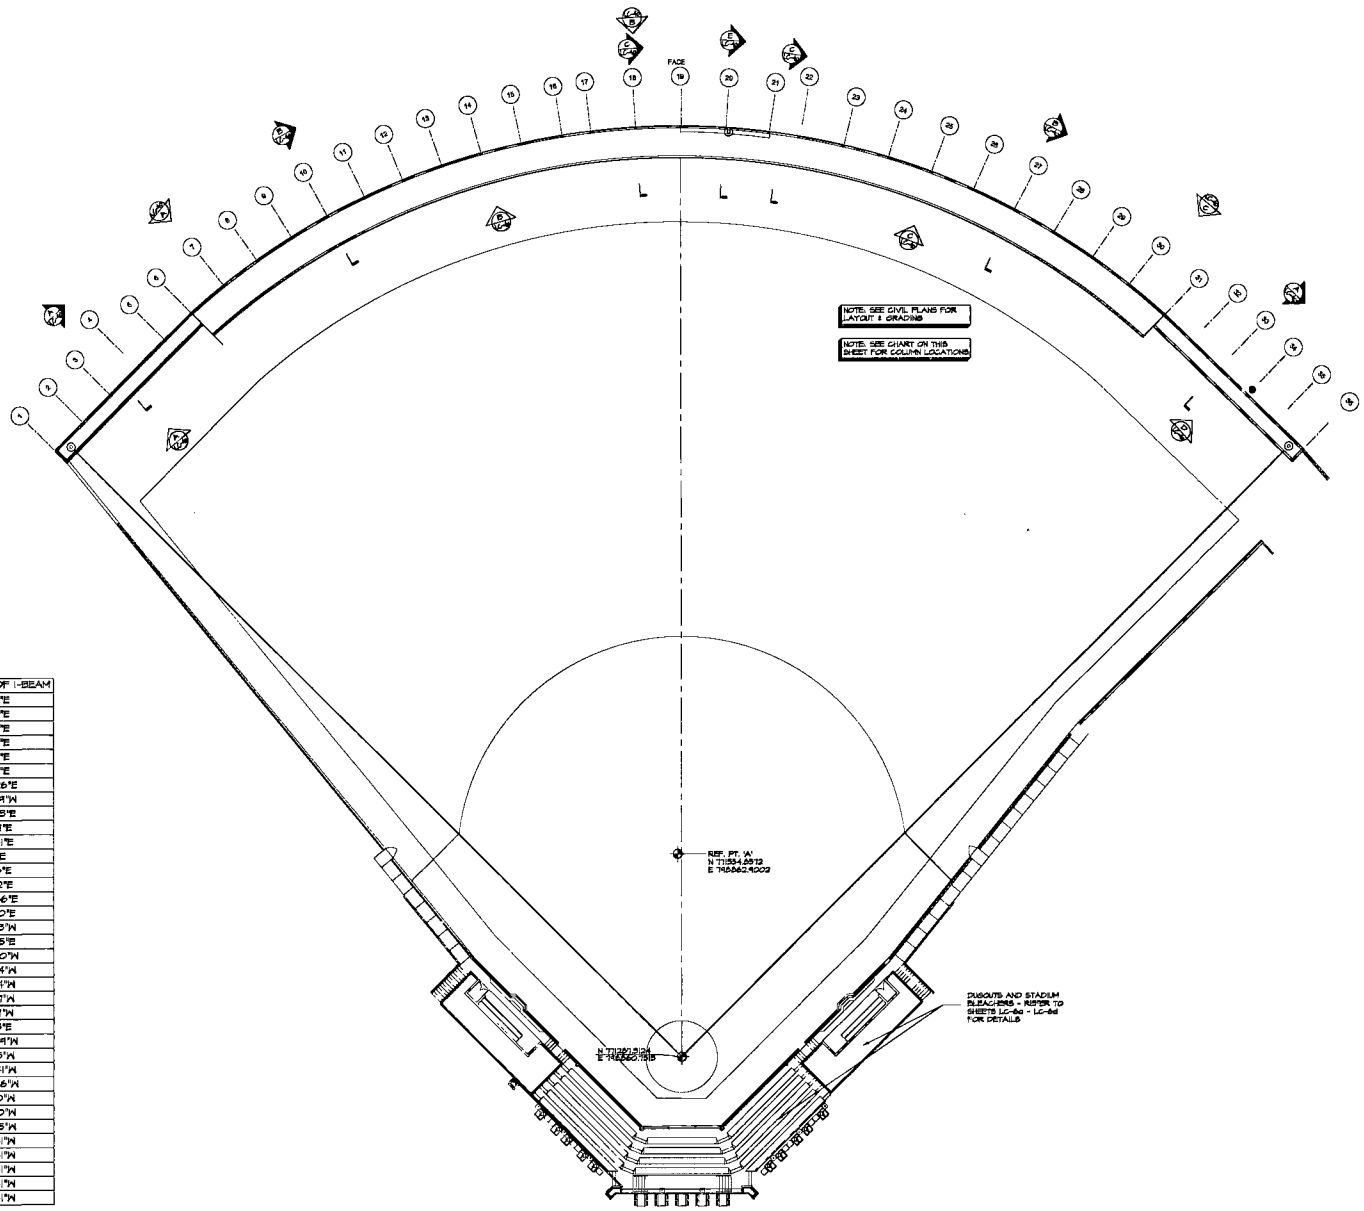

WRIGLEY FIELD - COLUMN LOCATIONS			℄ BEARING OF I-BEAM
1	N 711499.5087	E 748662.6610	S42°11'23"E
2	N 711508.2288	E 748672.2619	S42°11'23"E
3	N 711516.9488	E 748681.9017	S42°11'23"E
4	N 711525.6689	E 748691.5221	S42°11'23"E
5	N 711534.3890	E 748701.1425	S42°11'23"E
6	N 711543.0887	E 748710.7442	S42°11'23"E
7	N 711551.5005	E 748721.7648	S35°40'26"E
8	N 711559.2407	E 748733.2347	N32°23'34"W
9	N 711566.3134	E 748745.1218	S29°07'55"E
10	N 711572.6936	E 748757.4054	S25°51'07"E
11	N 711578.3668	E 748770.0278	S22°34'41"E
12	N 711583.3071	E 748782.9525	S19°18'15"E
13	N 711587.5018	E 748796.1386	S16°01'48"E
14	N 711590.9368	E 748809.5421	S12°45'22"E
15	N 711593.5988	E 748823.1088	S09°28'56"E
16	N 711595.4797	E 748836.7185	S06°12'30"E
17	N 711596.5509	E 748846.4101	N05°50'13"W
18	N 711596.8887	E 748861.4069	S00°16'45"E
19	N 711596.4478	E 748876.7400	S02°57'50"W
20	N 711595.1905	E 748891.5622	S07°06'14"W
21	N 711593.0488	E 748903.8721	S10°55'44"W
22	N 711591.0703	E 748915.6719	S10°26'57"W
23	N 711587.2911	E 748930.5479	S16°22'57"W
24	N 711582.5401	E 748944.8708	N14°58'58"E
25	N 711576.8890	E 748954.0145	S23°34'44"W
26	N 711570.5048	E 748972.7884	S27°10'45"W
27	N 711563.1782	E 748986.1229	S30°46'41"W
28	N 711555.0257	E 748998.4707	S34°22'26"W
29	N 711546.0768	E 749011.2799	S37°58'10"W
30	N 711536.3747	E 749023.0029	S41°34'50"W
31	N 711525.9662	E 749034.0819	S47°54'55"W
32	N 711516.5035	E 749042.9106	S47°06'41"W
33	N 711507.0231	E 749051.7144	S47°06'41"W
34	N 711497.5468	E 749060.5192	S47°06'41"W
35	N 711488.0684	E 749069.3235	S47°06'41"W
36	N 711478.5901	E 749078.1277	S47°06'41"W

A WRIGLEY FIELD
PLAN

SCALE: 1" = 15'-0"

121292

REVISIONS
1 10.31.2008 BLDG DEPT REVIEW #1
2 10.31.2008 OWNER CHANGES
3 11.07.2008 BLDG DEPT REVIEW #2
4 12.12.2008 BLDG DEPT REVIEW #3
5 01.26.2009 BLDG DEPT REVIEW #4

architecture
interiors
planning
engineering
Dekker Perich Sabatini
9661 Bermuda Road, Ste 180
Las Vegas, Nevada 89118
702.436.1006
fax 436.1500
info@dpsdesign.org

PBSJ
ENGINEERING PLANNING SURVEYING CONSTRUCTION SERVICES
2370 Corporate Circle
Suite 200
Henderson, Nevada 89074
Telephone 702/383-7373
Fax 702/383-7396

CITY OF LAS VEGAS
FREEDOM PARK RENOVATION
850 NORTH MOJAVE, LAS VEGAS, NEVADA 89101
BIG LEAGUE DREAMS - WRIGLEY FILED - FIELD LAYOUT

100%
OWNER REVIEW

OWNER: CITY OF LAS VEGAS
DEPARTMENT OF PUBLIC WORKS
ARCHITECTURAL SERVICES
400 EAST STEWART AVENUE
LAS VEGAS, NEVADA 89101
PHONE (702) 229-6011
FACSIMILE (702) 382-9488
TDD: (702) 382-9108

JOB NO.	0000-LC-4m
DATE	FEBRUARY 13, 2009
SCALE	AS NOTED
DRAWN BY	070364
CHK'D BY	650.22.19

SHEET NO. LC-4m