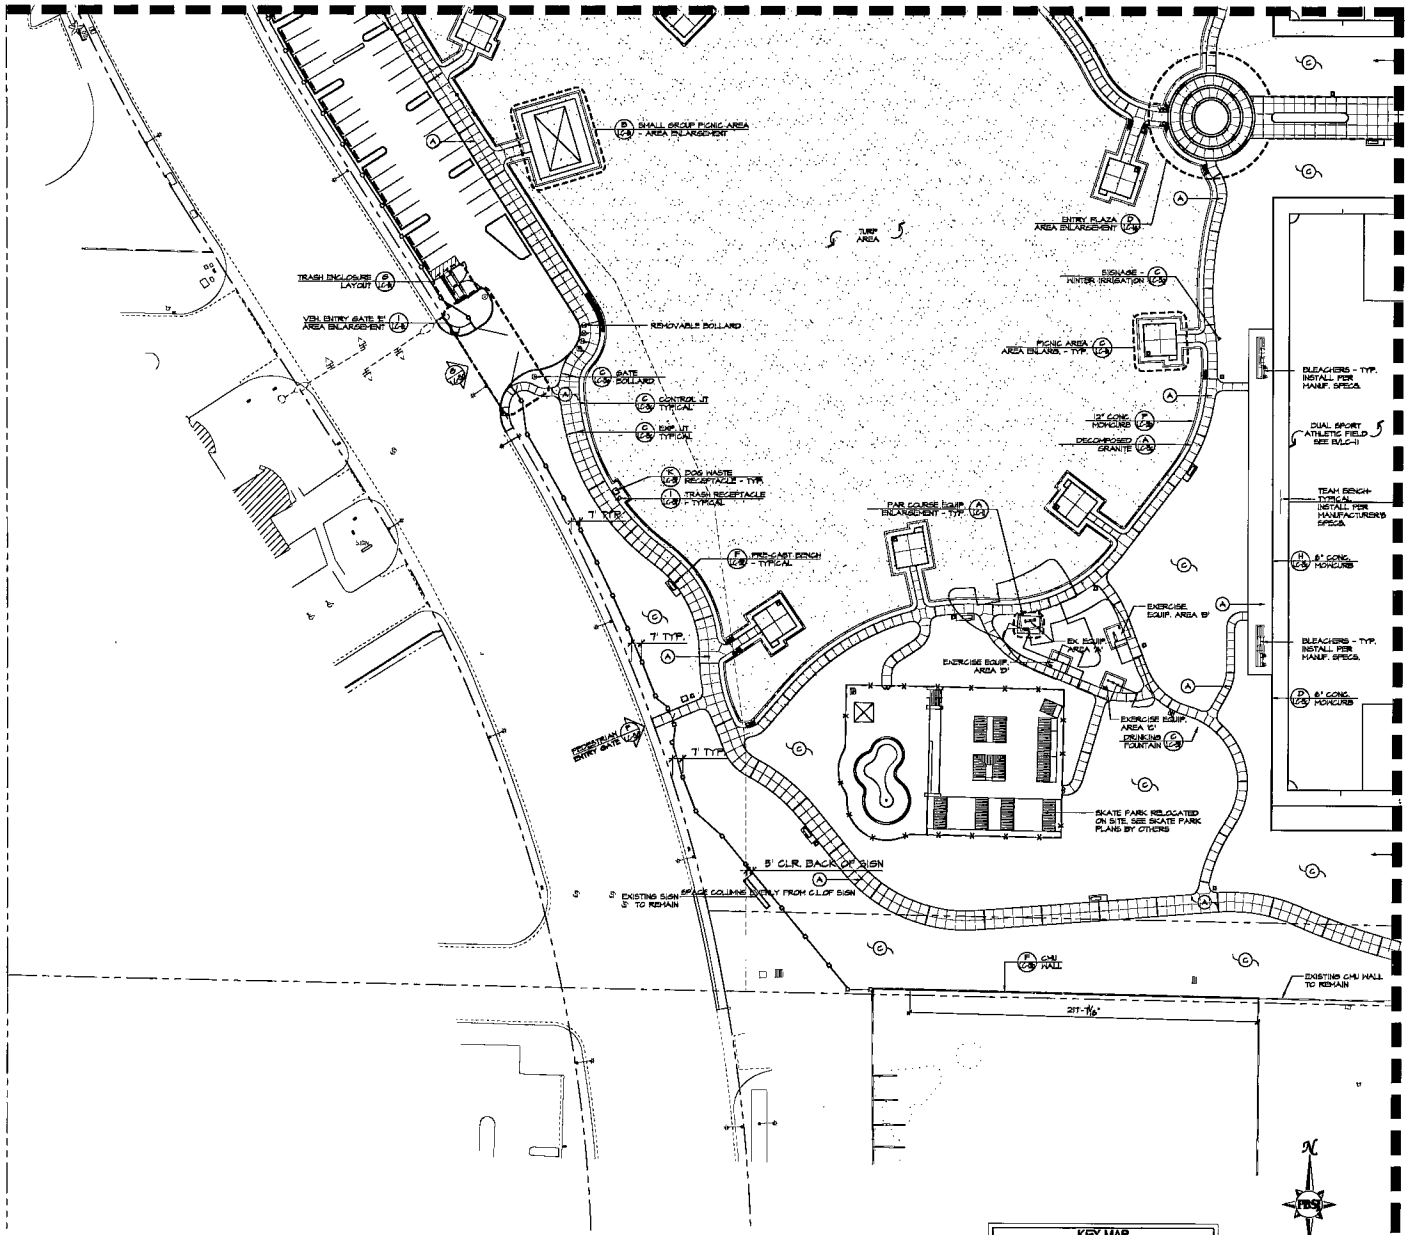

121259

Dekker Perich Sahatini
6560 Bermuda Road, Ste. 100
Las Vegas, Nevada 89119
702.436.1008
fax. 436.1030
info@dpsdesign.org

PBSJ
ENGINEERING PLANNING SURVEYING CONSTRUCTION SERVICES
3275 Corporate Circle
Suite 100
Henderson, Nevada 89074
Telephone: 702/363-7275
Fax: 702/363-7300

CITY OF LAS VEGAS
FREEDOM PARK RENOVATION
850 NORTH MOJAVE, LAS VEGAS, NEVADA 89101
LAYOUT & MATERIALS
SHEET 4 OF 6

100%
OWNER REVIEW

OWNER: CITY OF LAS VEGAS
DEPARTMENT OF PUBLIC WORKS
ARCHITECTURAL SERVICES

ARCHITECT: DEKKER PERICH SAHATINI
ADDRESS: 6560 BERMUDA ROAD, STE. 100
PHONE: (702) 247-0234
FAX: (702) 364-0848
TOB: (702) 364-0108

DATE: FEBRUARY 13, 2009
SCALE: AS NOTED
DPS NO: 070354
PW PROJ NO: 850.22-18
SHEET NO: LC-1d