SOUTHWEST CORNER

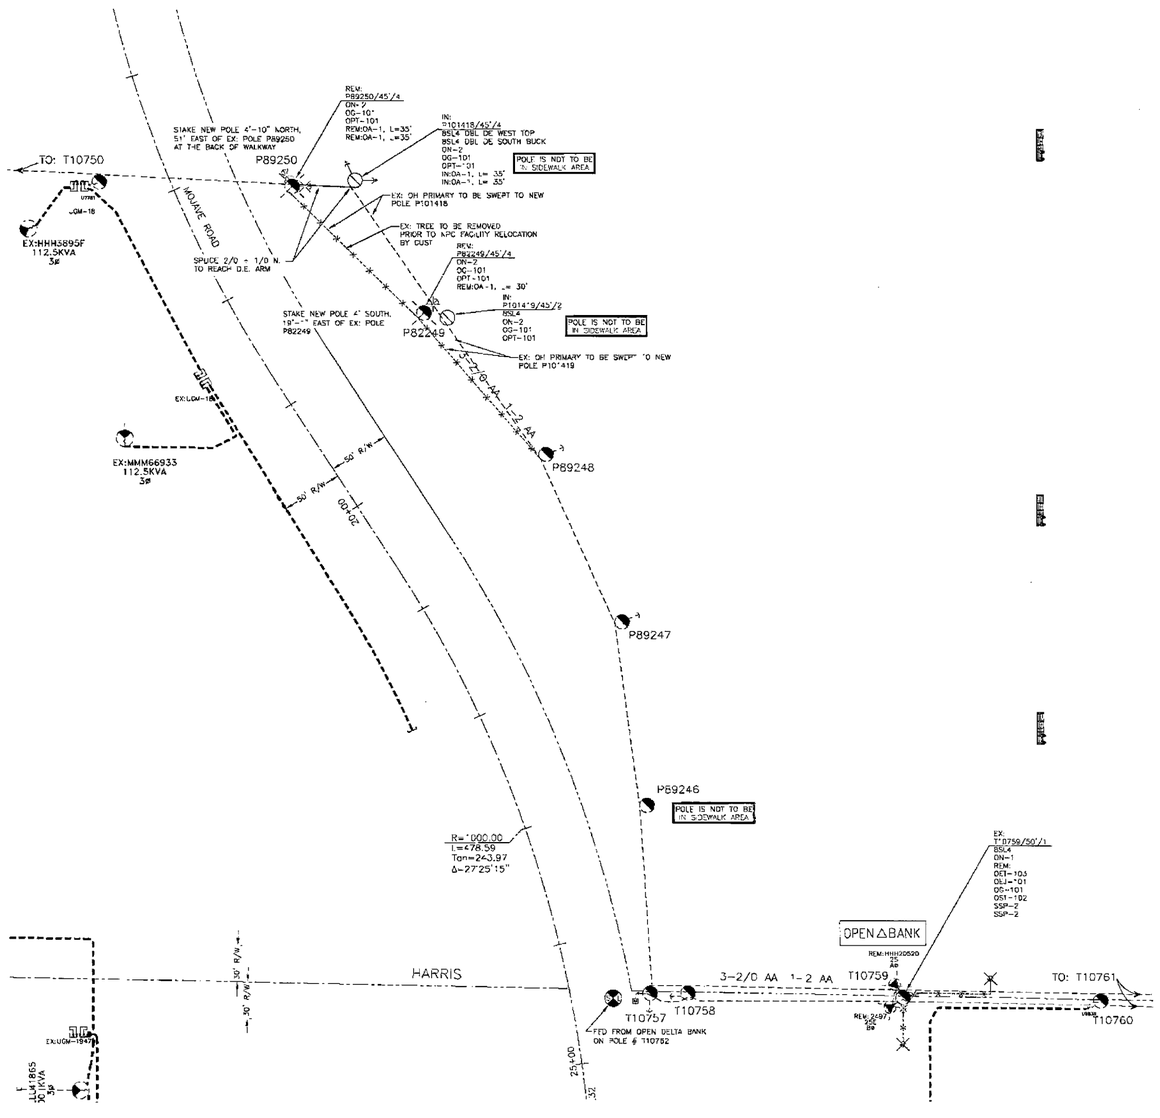

T,R,S: 2061-25A
APN: 13925701002

SOUTHEAST CORNER

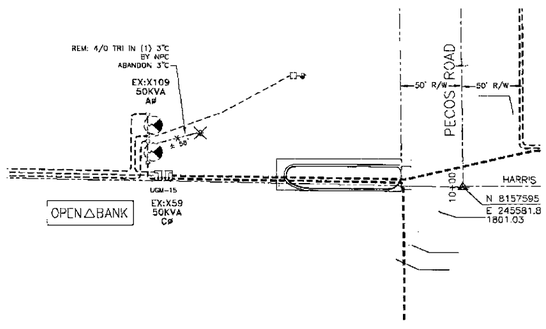

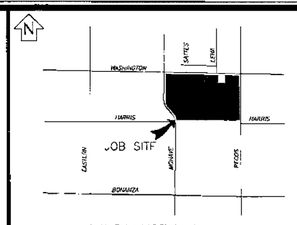

VICINITY MAP
(NOT TO SCALE)

EVERY EFFORT HAS BEEN MADE TO IDENTIFY ALL NVE FACILITIES. THE CUSTOMER SHALL CONFIRM THE EXISTENCE AND LOCATION OF THESE FACILITIES.

AVOID THE COSTLY OVERHEAD POWER LINES TIP.

CALL 1-702-227-2929

Call before you Dig
Avoid cutting underground utility lines. It's easy.
Call 811 or 1-800-227-2600
CLARK COUNTY TRAFFIC OPERATIONS 1-702-455-7544

REVISIONS

NO.	DESCRIPTION	DATE	C.A.

OVERHEAD

TYPE OF EASEMENT:
- AERIAL
- STANDARD
- R/W-31
- UNDERGROUND
- AS BUILT UNDERGROUND
- R.O.E./R/W-5-COM
- 3rd PARTY
- UNDERGROUND BY EXHIBIT
- (N-DOT) PERMIT
- (BLM) PERMIT
- RAILROAD-UPRR-PERMIT
- SO. NEVADA WATER PERMIT
- NOT REQUIRED
- Misc. Info.

JPA NOTES:
EMBARQ CONTACT: DOUG HATZENB
PHONE NUMBER: 702/244-7879
DATE OF CONTACT: 01/02/2007
NPC TO SET NEW POLES
NPC TO STAKE NEW POLES
TO PROVIDE POLES
2 45 FT. CLASS 4
FT. CLASS
FT. CLASS
NPC TO DIG POLE HOLES
NPC TO REMOVE EX. POLES
REM 2 XFMRS & 1 RISER FROM POLE#T10764. REM 1 RISER
JPA#: P2007004488

EXHIBIT 'A'

NVE INFORMATION:
COORDINATOR: JAMES BROWN
PHONE: 702/402-4312
DESIGNER: JASON COOPER
OCA: N/A
INSPECTOR: 378-3725
STAND BY: 402-4117,402-4116,402-4118
DISTRICT: LAS VEGAS

CUSTOMER INFORMATION:
APPLICANT: ALLEGRO CONSULTANTS
ENGINEER: POGGEMEYER
CONTACT: RAY BARKER 702/458-2388
APPROVAL DATE: 9-16-08

GOVERNMENT INFORMATION:
AGENCY: CITY OF LAS VEGAS
APPROVAL DATE:

FOR EACH SERVICE POINT (POINT OF DELIVERY), ENERGY FOR EACH TENANT SPACE WILL BE MEASURED THROUGH ONE WATTHOUR METER. ENERGY FOR ALL NON-TENANT SPACE WILL BE MEASURED THROUGH ONE WATTHOUR METER. CONTACT NPC METER OPERATIONS FOR MULTIPLE RATE CLASS INSTALLATIONS

APPROVED FOR CONSTRUCTION

THIS APPROVAL IS FOR WORK IN CLV R/W & EASEMENT ONLY. OBTAINING PERMISSIONS OR EASEMENTS FOR WORK SHOWN ON PRIVATE PROPERTY IS THE RESPONSIBILITY OF THE UTILITY.

APPROVAL DATE

CITY OF LAS VEGAS
PERMIT REQUIRED*

CONTACT CLV LAND DEVELOPMENT (229-6371)
CLV CONSTRUCTION SERVICES MUST BE NOTIFIED 24 HOURS PRIOR TO COMMENCING CONSTRUCTION (229-6337)

*NPC INSPECTOR MUST BE NOTIFIED BY FAX 48 HOURS PRIOR TO COMMENCING CONSTRUCTION & WILL VERIFY CITY PERMIT FOR WORK DONE IN STREETS OR SIDEWALK.
FAX PERMIT TO
LAS VEGAS NORTH: 402-4354
LAS VEGAS SOUTH (HENDERSON) 402-8663
LAS VEGAS SOUTH (SPRING VALLEY) 402-6858

Russ Mauger
Russ Mauger
Roche Constructors, Inc.

CIVIL LINETYPE LEGEND

	PROPOSED	EXISTING
CENTERLINE		
PROPERTY LINE/ROW		
CURB		
EDGE OF PAVEMENT		
EDGE OF SIDEWALK		
SEWER LINE *	S'G	S'G
WATER LINE *	W'R	W'R
GAS LINE *	G'L	G'L
TELEPHONE LINE *	TEL	TEL
CABLE TV LINE *	CATV	CATV
STORM DRAIN LINE *	15"RCP	15"RCP
FIRE HYDRANT		
STREET LIGHT		
STREET LIGHT SERVICE		

* LINETYPES UTILIZE WHERE POSSIBLE PEOPLE WITH NPC FACILITIES

PURPOSE OF PROJECT:
REMOVAL AND/OR RELOCATION OF EXISTING FACILITIES, AND PROVIDE NEW 2000KVA SERVICE

NVEnergy

FREEDOM PARK - BIG LEAGUE DREAMS
WASHINGTON, FROM PECOS TO MOHAVE

PROJ. ID: 184422	SCALE: 1" = 50'
SHEET #: 2 OF 3	DATE: 12/14/2006

123252

65P.22-18-07L