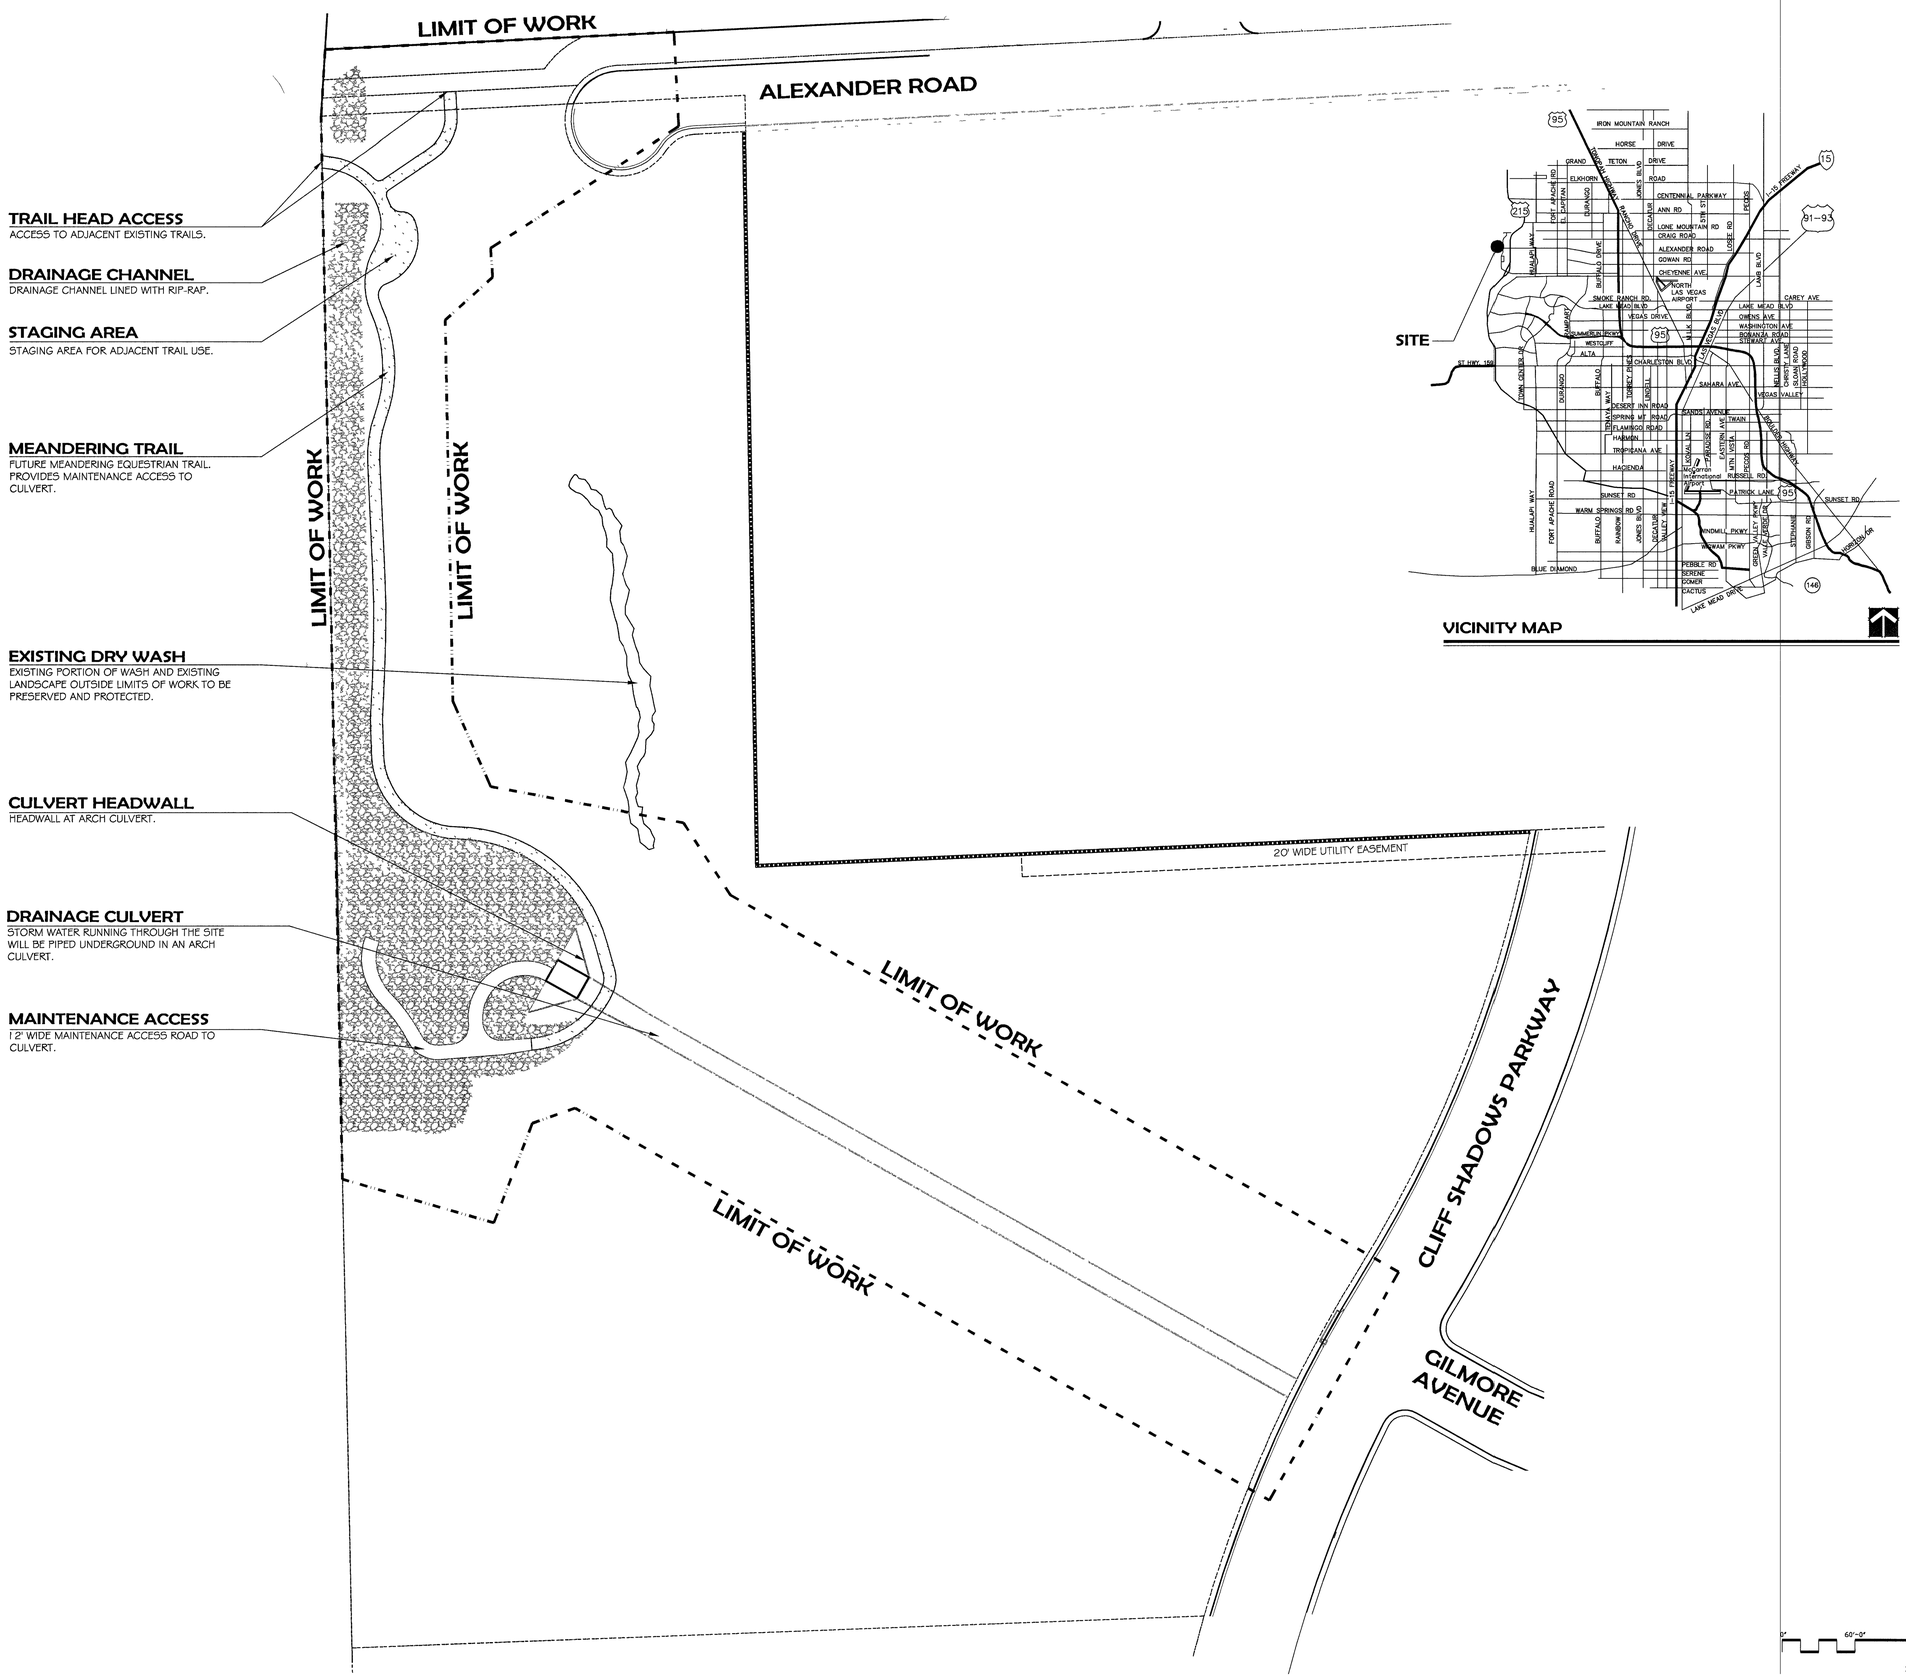

2499

REVISIONS

CONSULTANT

SOUTHWICK LANDSCAPE ARCHITECTS
12 Commerce Center Drive
Suite D-44
Henderson, NV 89014
Phone: 702 597 3108
Fax: 702 597 3177

Gowan Lone Mountain System
Cliff Shadows Park
OVERALL SITE PLAN

STAMP

REGISTERED LANDSCAPE ARCHITECT
CASSANDRA DAWES
579
05/07/07
STATE OF NEVADA

OWNER: CITY OF LAS VEGAS
DEPARTMENT OF PUBLIC WORKS
ARCHITECTURAL SERVICES

400 EAST STEWART AVENUE
LAS VEGAS, NEVADA 89101
PHONE: (702) 229-5535
FAX: (702) 384-4846
TDD: (702) 386-9108

DRAWN	SEWCD
FILE	L04-033.DWG
DATE	DECEMBER 2006
SCALE	AS SHOWN
BID NO	
CLV DWG NO	650.83
SHT NO	G1.01

DRAWINGS AS INSTRUMENTS OF SERVICE ARE THE PROPERTY OF THE DESIGN PROFESSIONAL WHOSE STAMP OF CERTIFICATION APPEARS ON THE DRAWINGS AND SPECIFICATIONS ANY USE OR REPRODUCTION IN WHOLE OR IN PART WITHOUT WRITTEN CONSENT IS STRICTLY PROHIBITED COPIES OF THE DRAWINGS AND SPECIFICATIONS RETAINED BY THE CLIENT MAY BE UTILIZED ONLY FOR OCCUPYING THE PROJECT FOR WHICH THEY WERE PREPARED AND NOT FOR THE CONSTRUCTION OF ANY OTHER PROJECT N A C 623.780