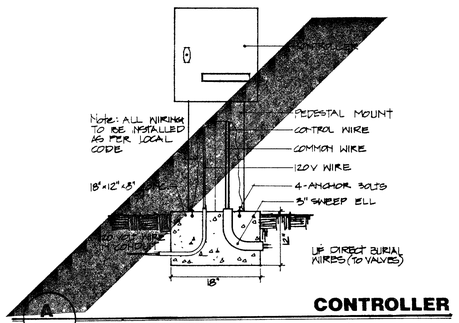

A CONTROLLER

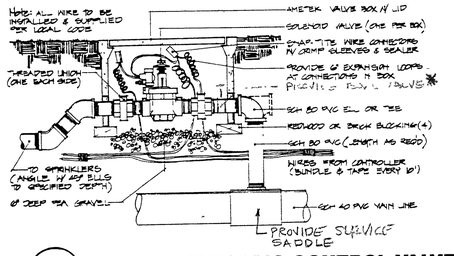

B ELECTRIC CONTROL VALVE

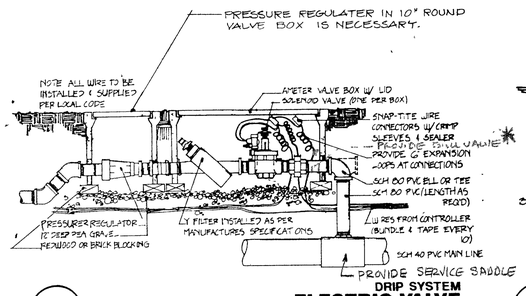

C ELECTRIC VALVE
DRIP SYSTEM

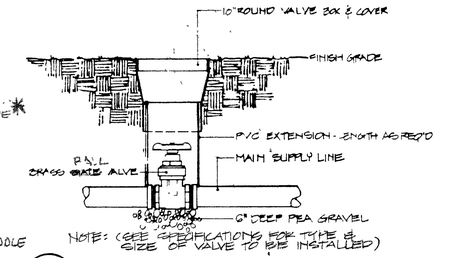

D GATE VALVE

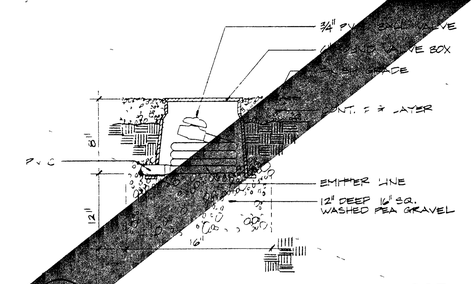

E FLUSH CAP

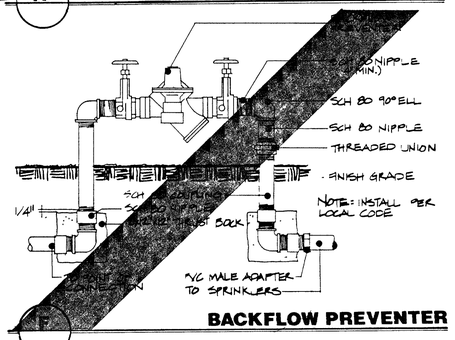

F BACKFLOW PREVENTER

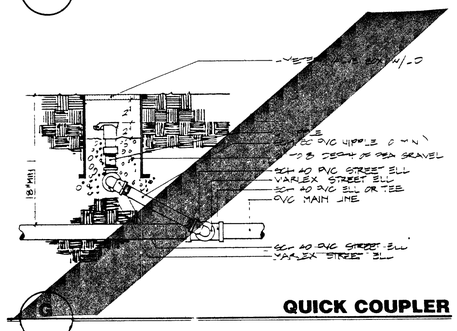

G QUICK COUPLER

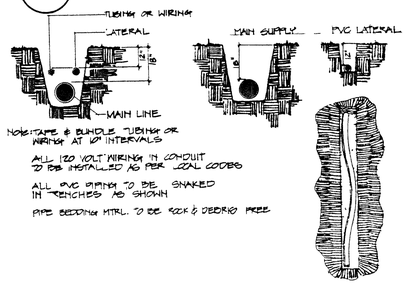

H TRENCHING

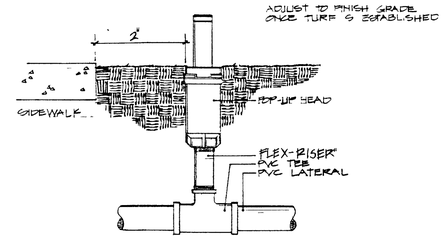

J LAWN HEAD

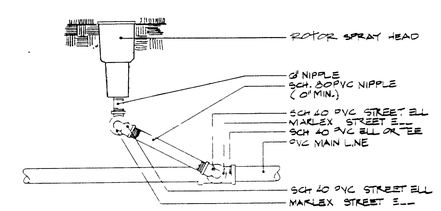

K LARGE LAWN HEAD

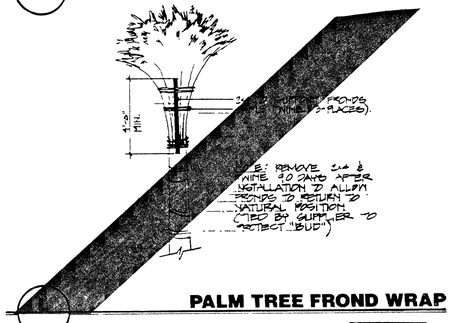

L PALM TREE FROND WRAP

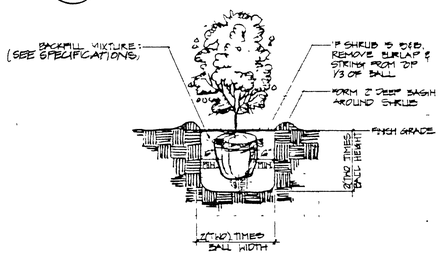

M SHRUB PLANTING

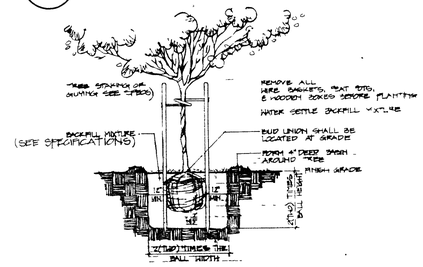

N TREE PLANTING

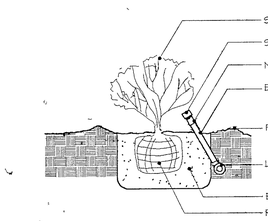

P BUBBLER & EMITTER HEAD

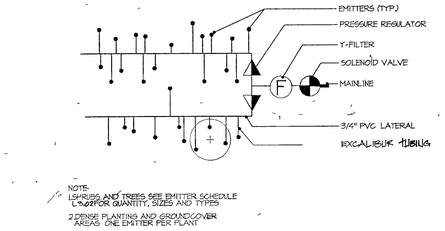

Q EMITTER & LATERAL LAYOUT

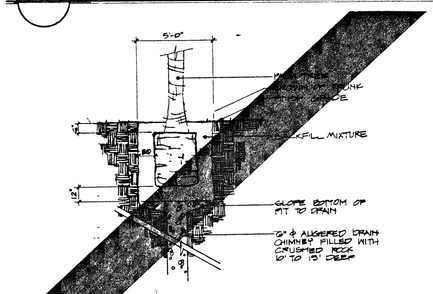

R PALM TREE PLANTING

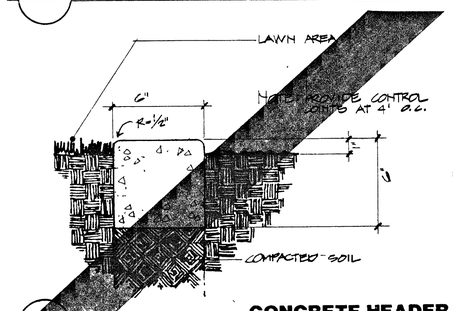

S CONCRETE HEADER

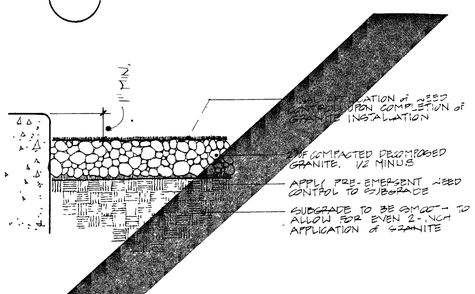

T DECOMPOSED GRANITE

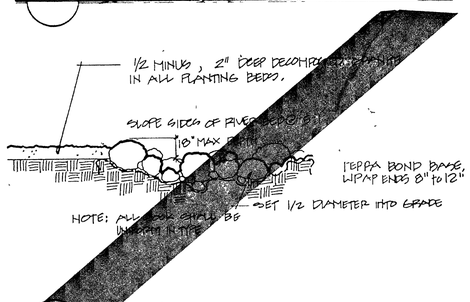

U DRY RIVER BED DETAIL

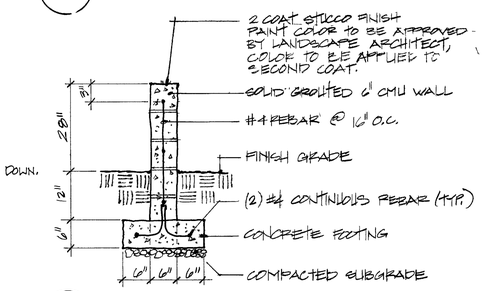

V BLOCK WALL

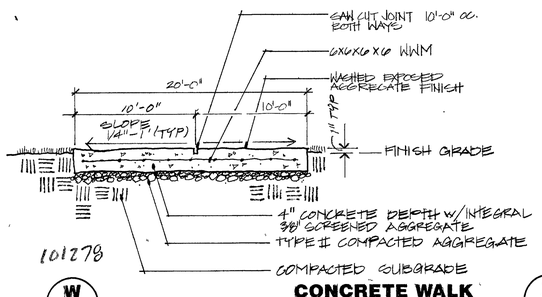

101278

W CONCRETE WALK

NOTE:
1. PROVIDE EXPANSION JOINTS EVERY 40' O.C.

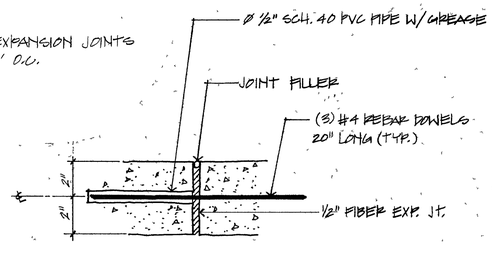

X EXPANSION JOINT

CALL BEFORE YOU DIG
CA: 1-800 642-2444
NV: 1-800-227-2600

HSA ARCHITECTS, INC.
Architecture Planning Interiors
3531 West Oakey Boulevard, Las Vegas, Nevada 89102
(702) 383-0077 FAX (702) 383-0057

Patrick J. Kirk AIA
Wayne P. Scrivner AIA
Thomas K. Sos AIA

LANDSCAPE DETAILS
FLOYD LAMB STATE PARK

Job 92402
Date 7/1/94
Drawn By JWZ
Check JWZ
Sheet L4.01
Of 7