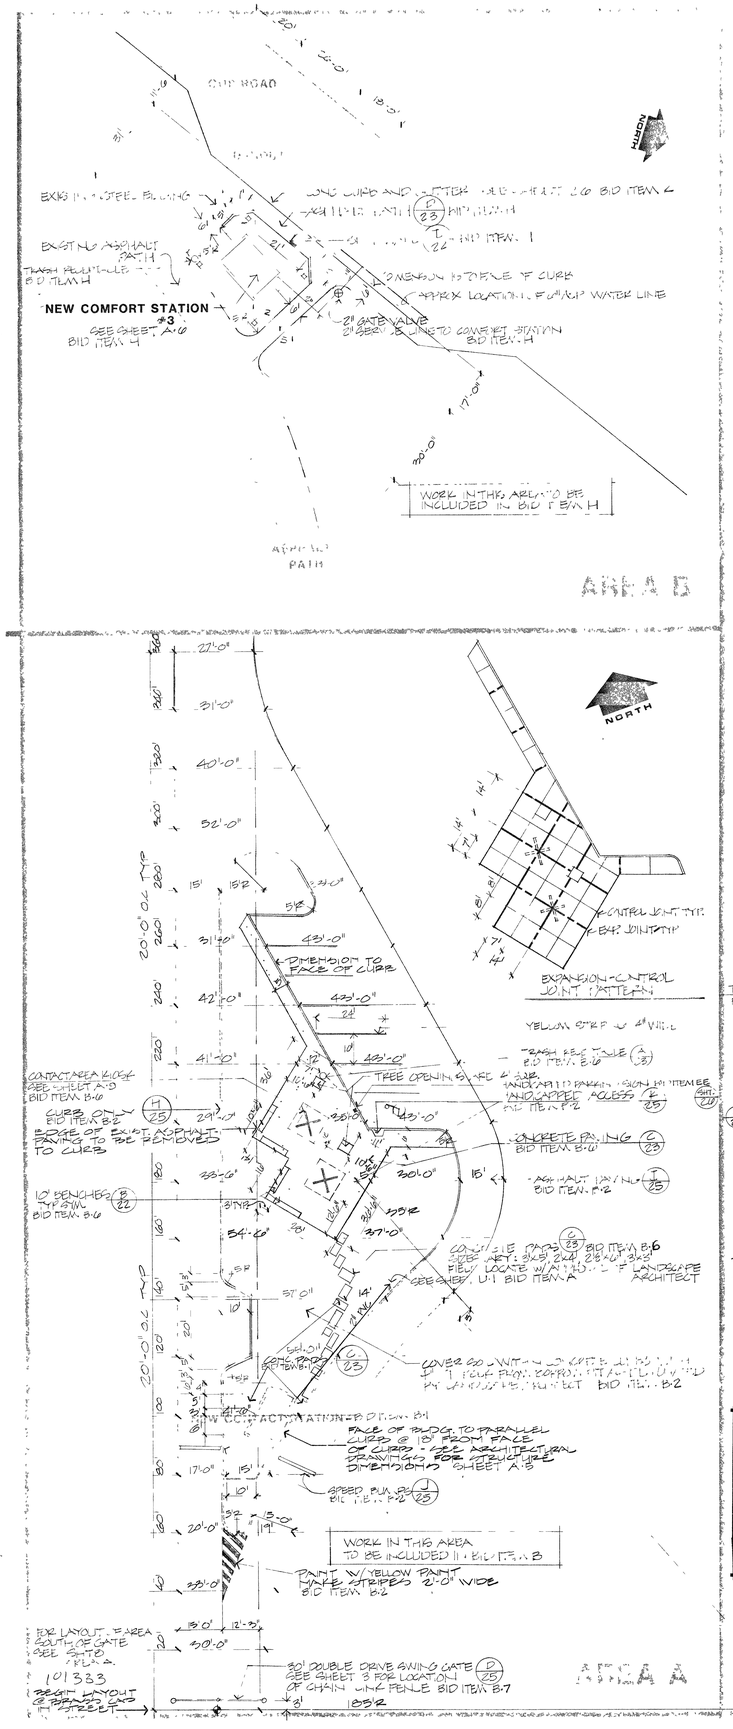

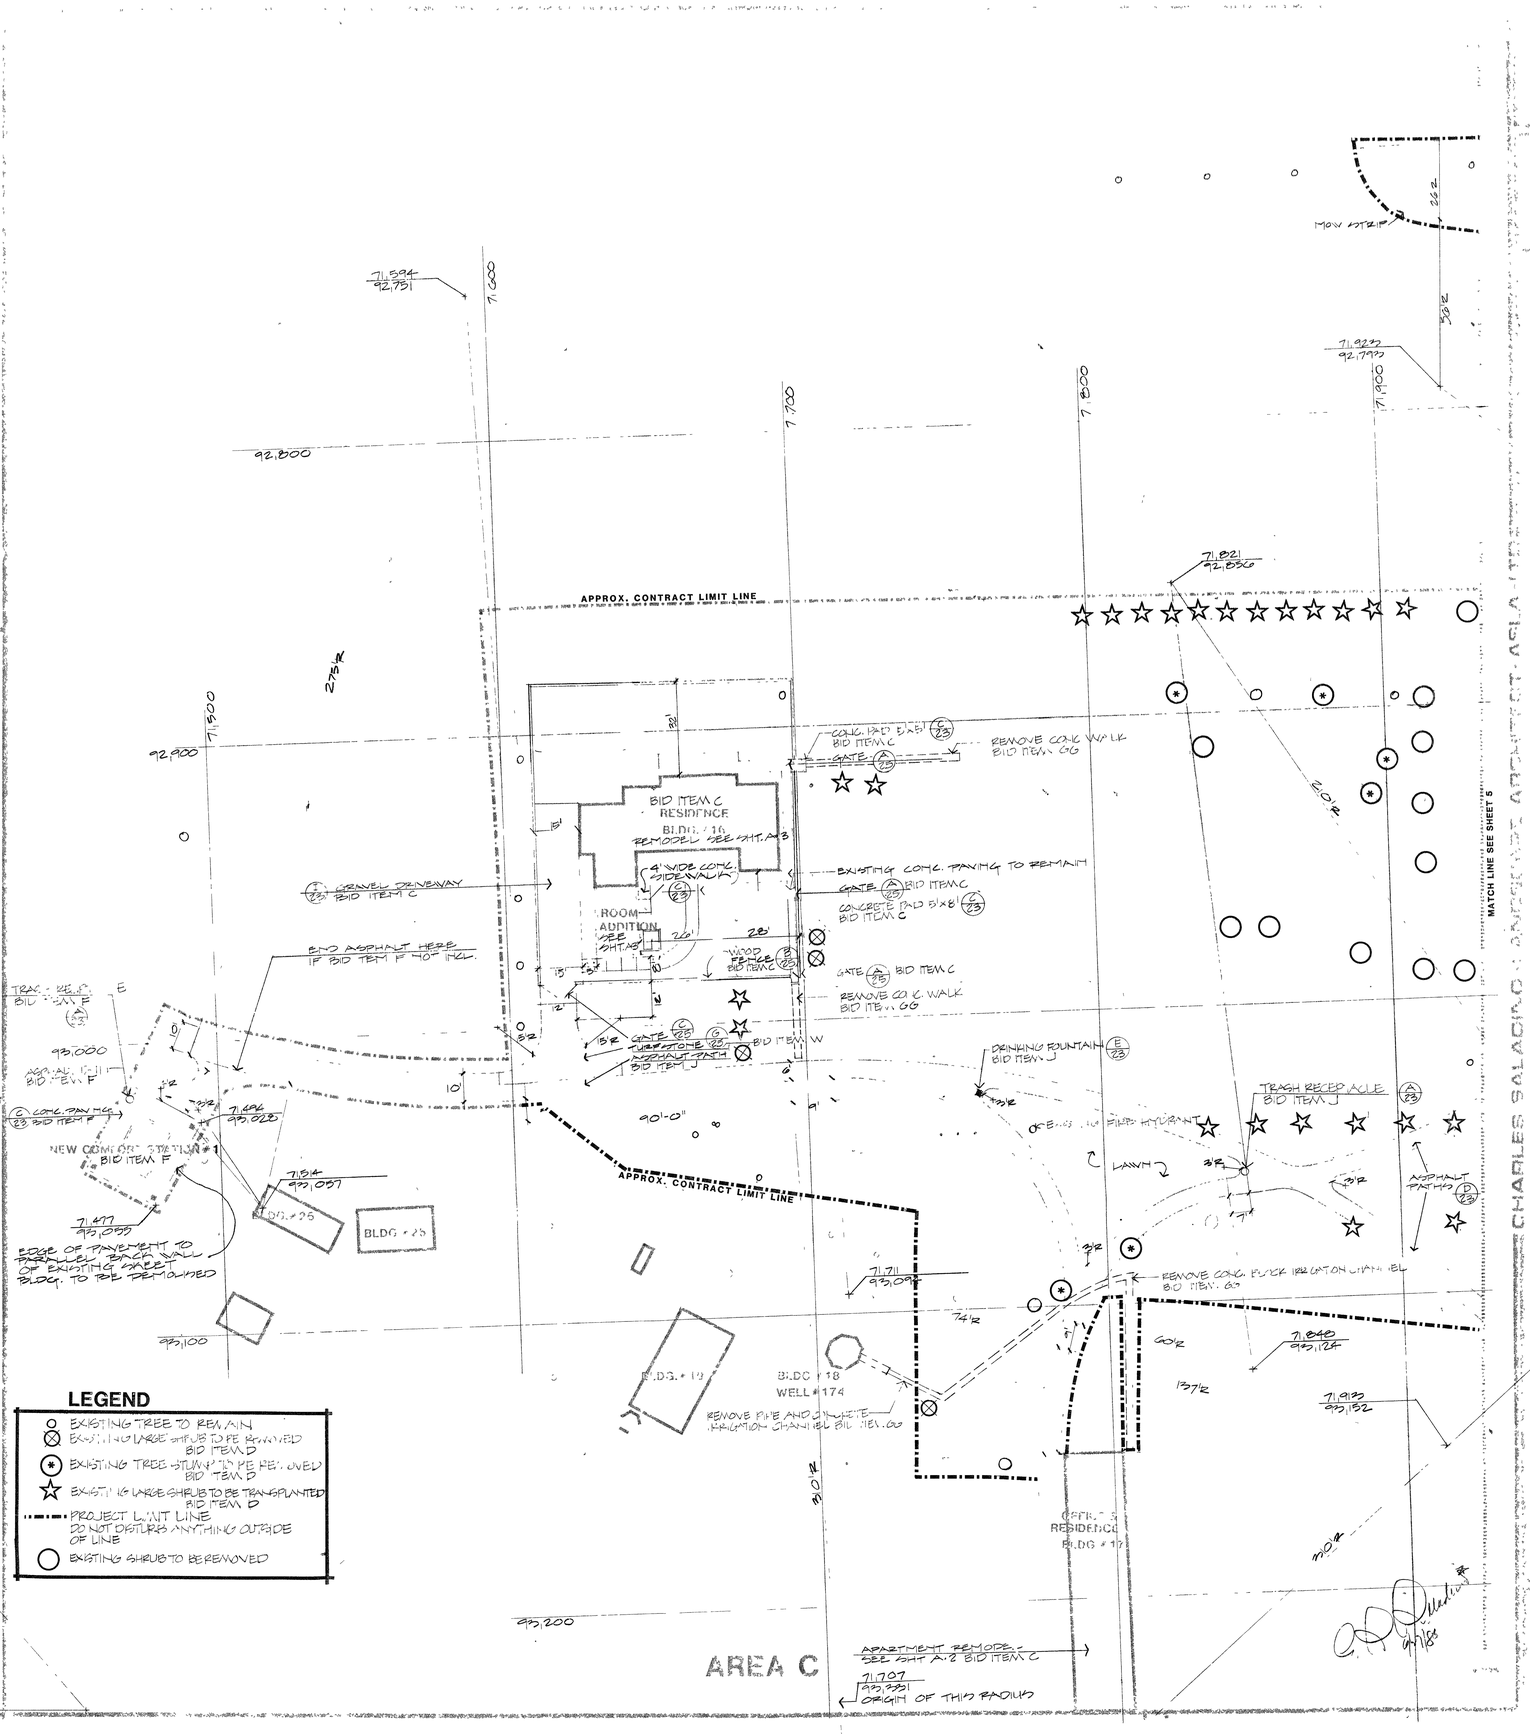

CHARLES SALADINO & ASSOCIATES, INC.

LAYOUT PLAN AREA A,B,C

4