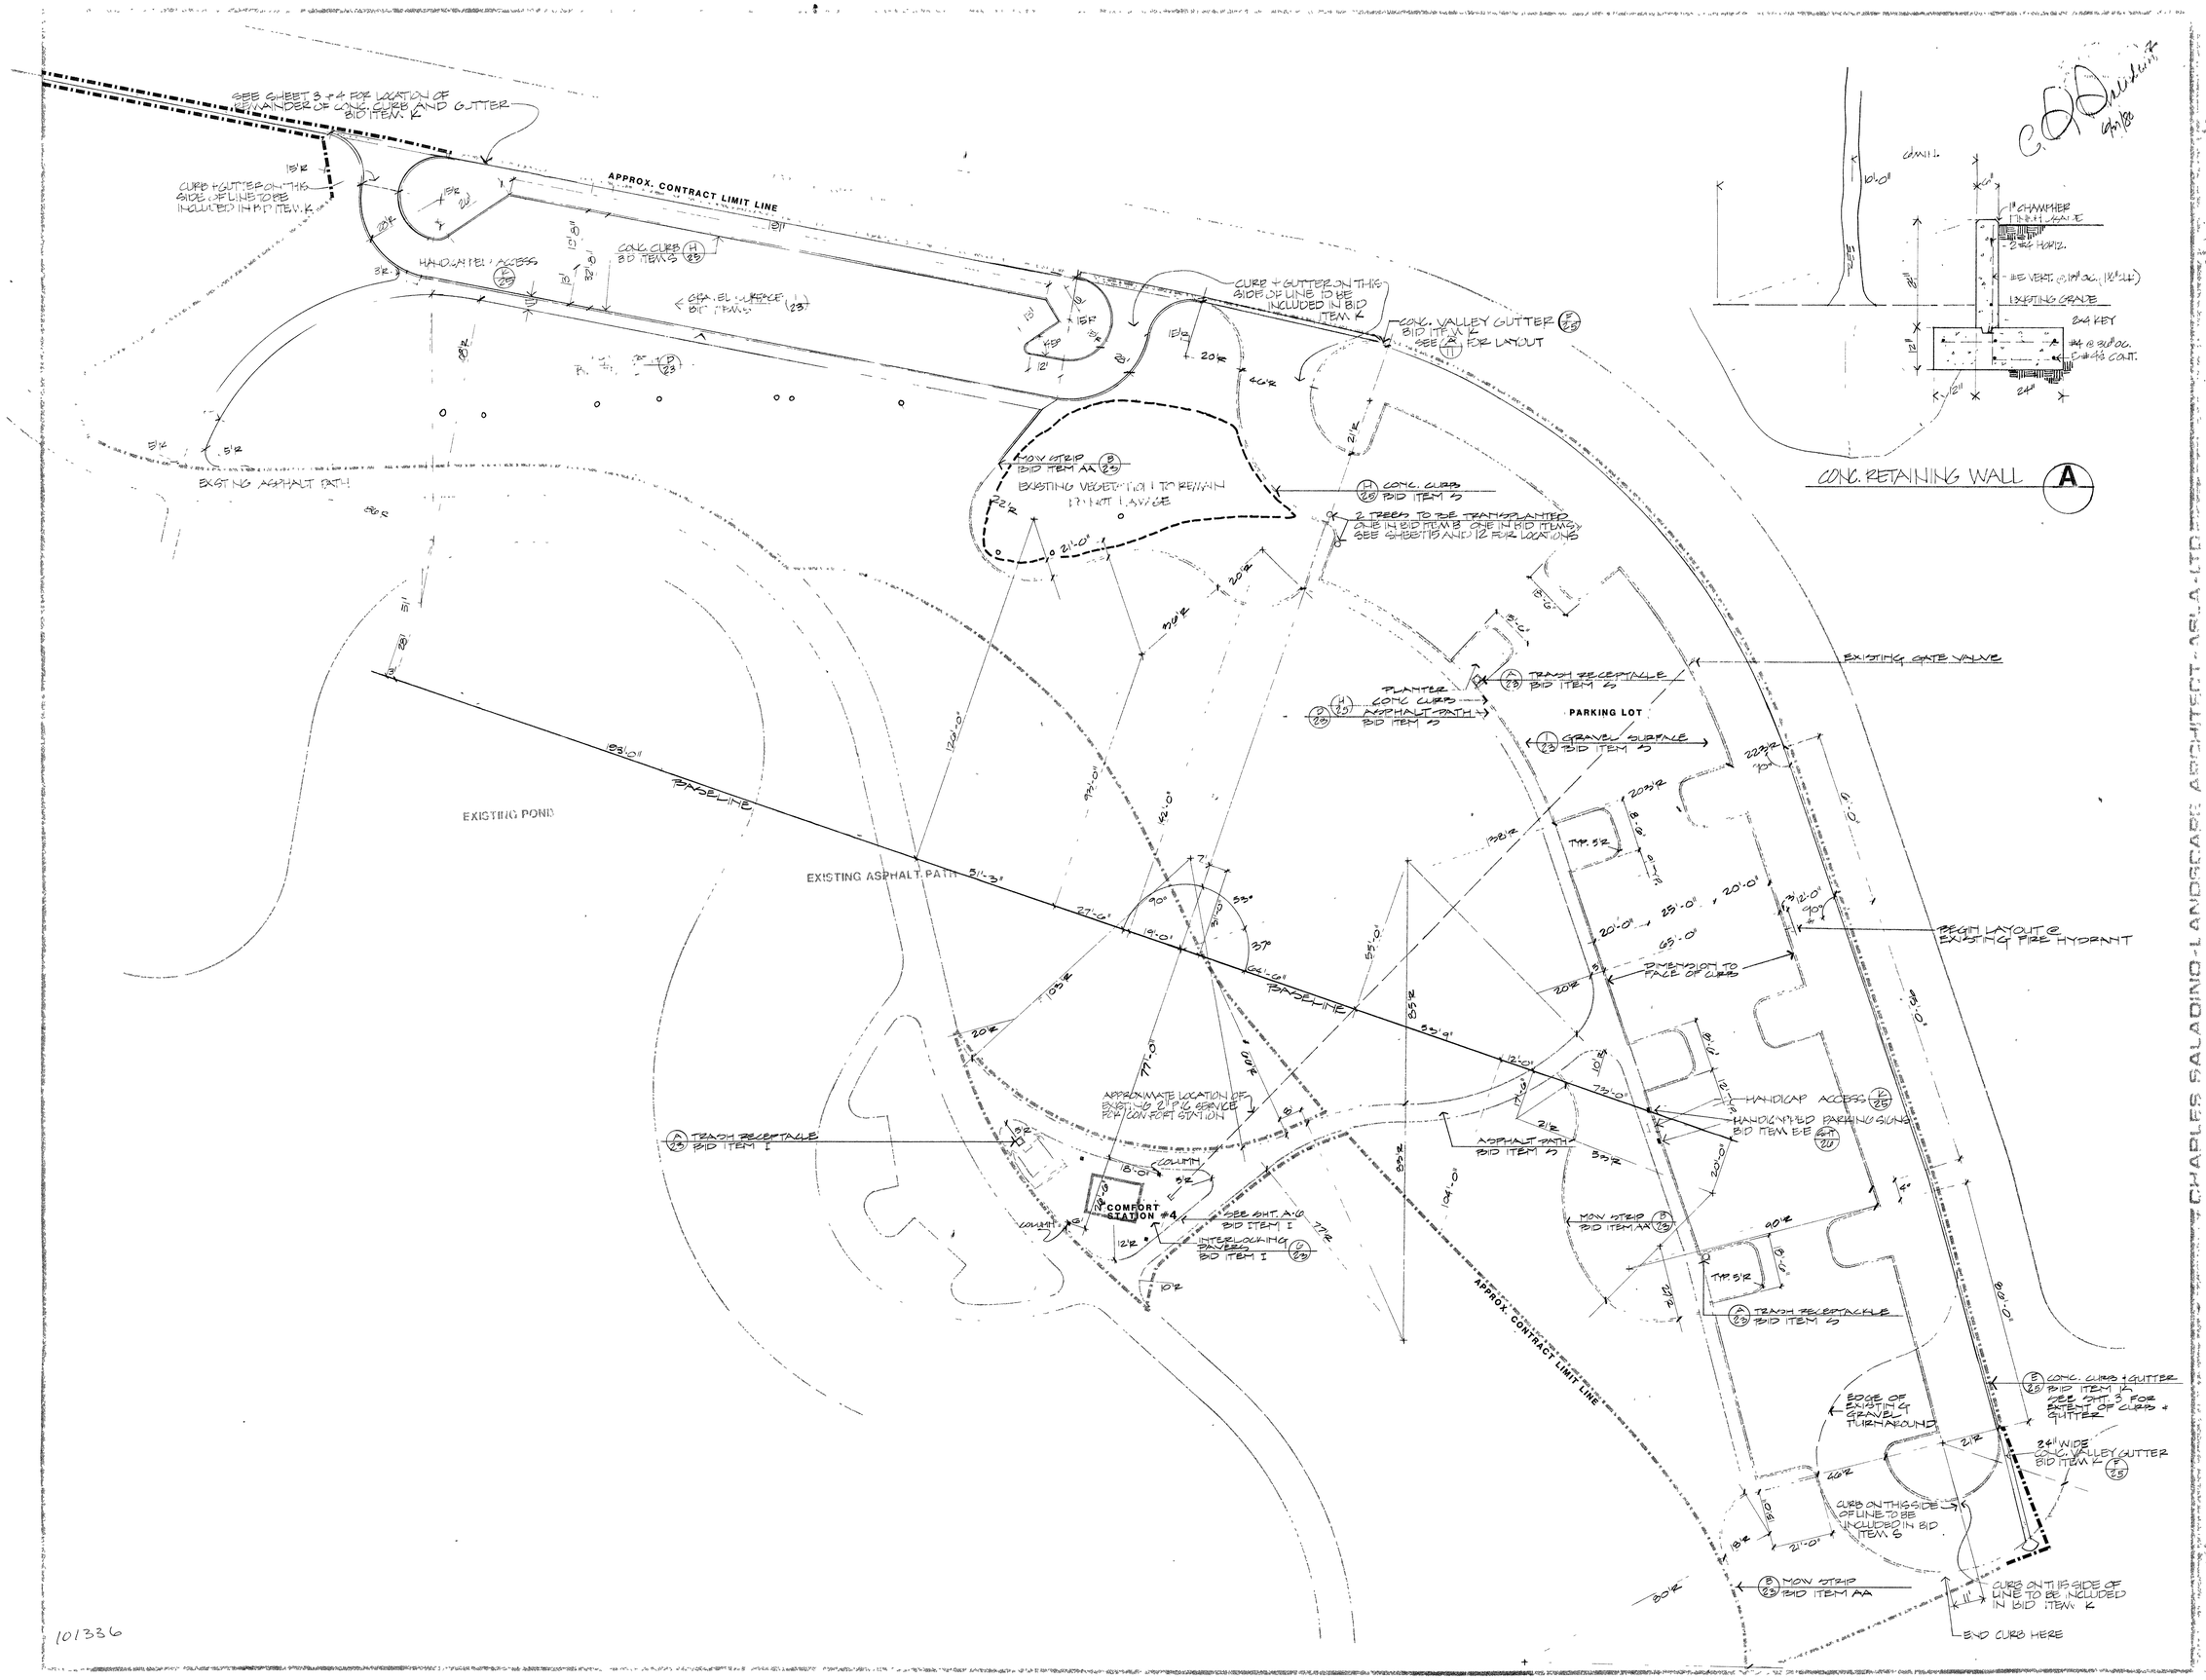

101336

CHARLES SALADINO - LANDSCAPE ARCHITECT - ASLA - LTD
PLOT LAYOUT PARK TULE SERVICE

LAYOUT PLAN AREA F

7