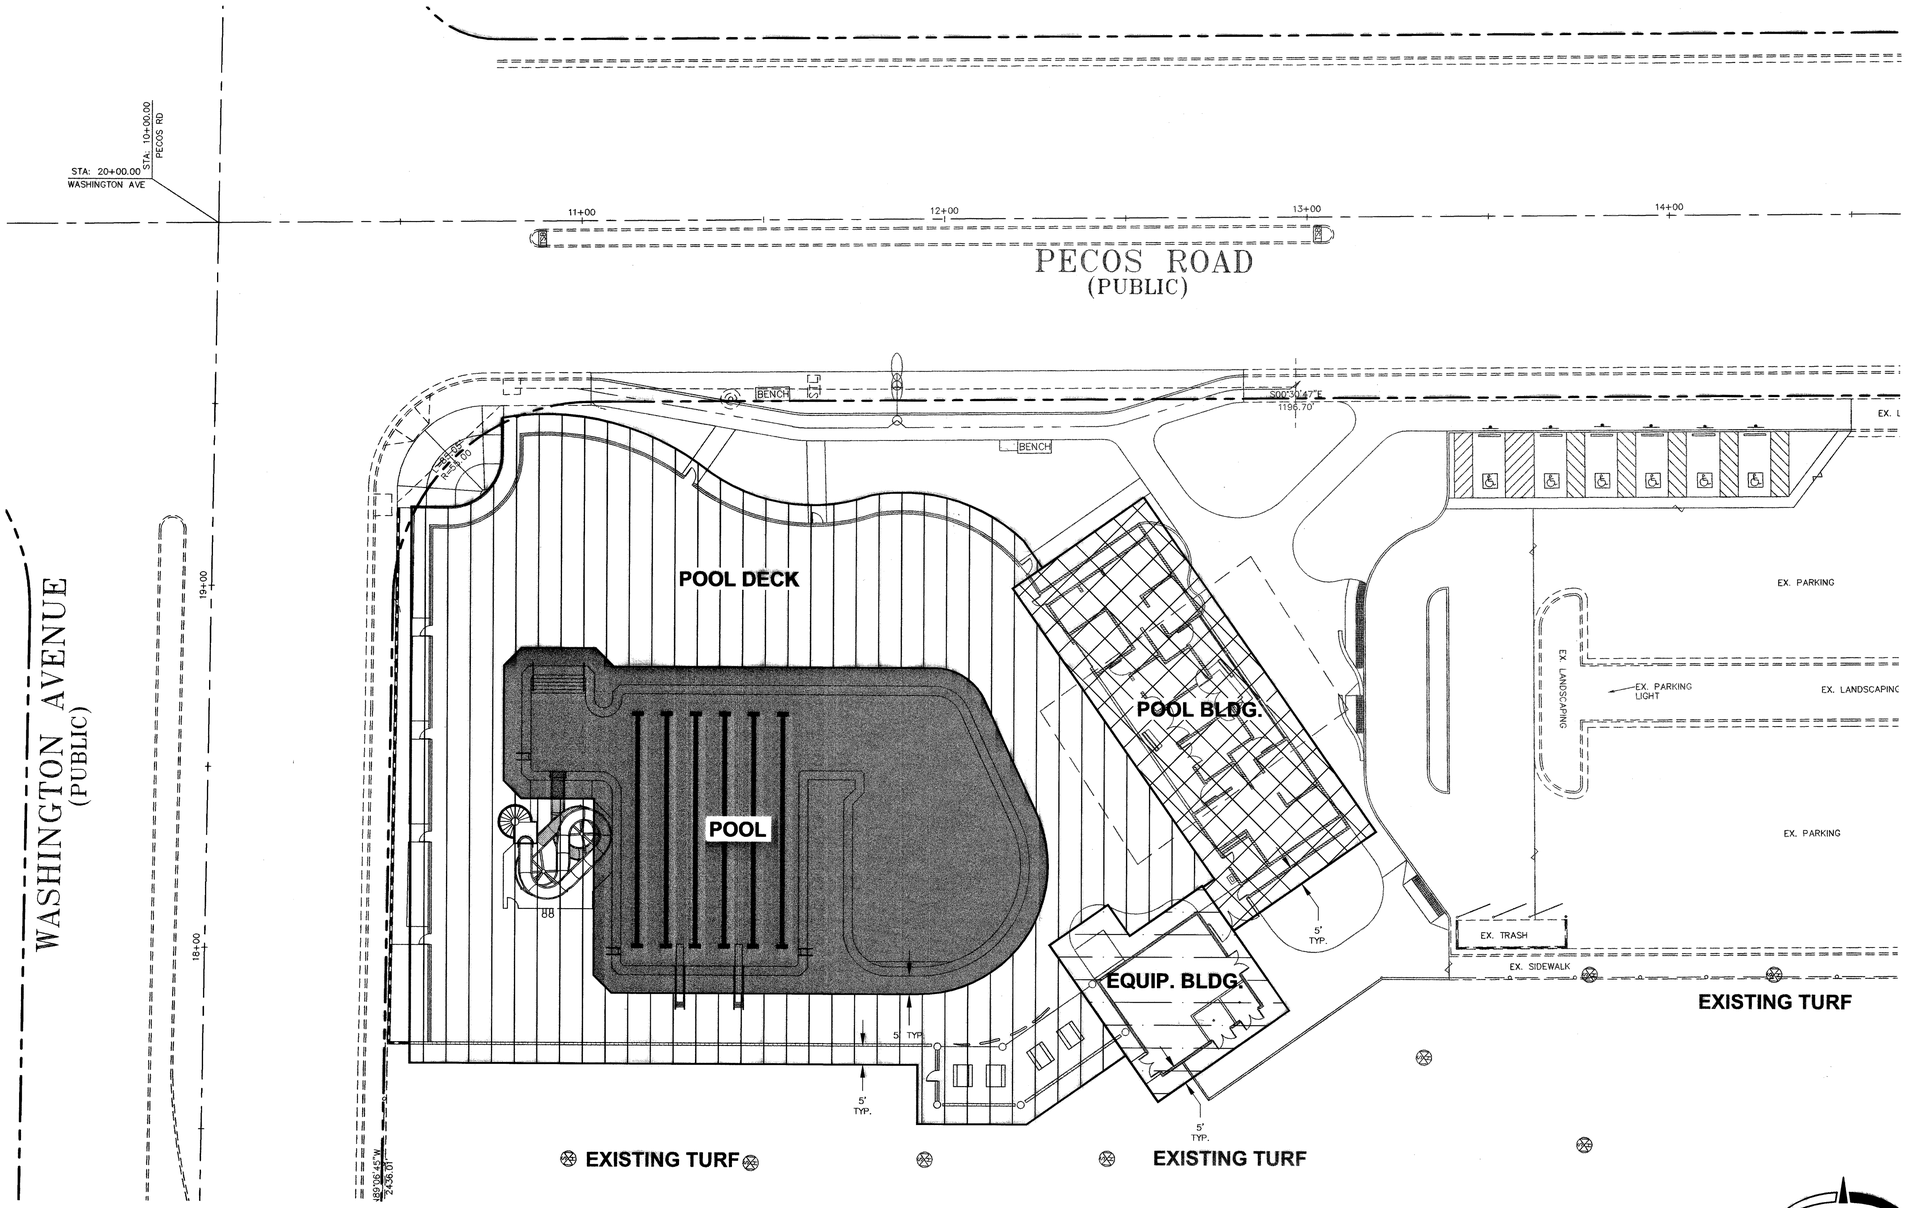

LEGEND

POOL BLDG.	OVEREXCAVATE 6' – SEE STRUCTURAL PLANS
POOL DECK	OVEREXCAVATE 3' WITH STABILIZATION/GEOGRID – SEE SHEET C6.01
EQUIP. BLDG.	OVEREXCAVATE 3' BELOW BASEMENT FOOTINGS OR SLAB (6' BELOW GRADE MIN) WITH STABILIZATION/GEOGRID – SEE STRUCTURAL PLANS.
POOL	OVEREXCAVATE 6' AND 2' BELOW BOTTOM OF POOL AS REQUIRED – SEE POOL PLANS.

GRAPHIC SCALE

20 0 10 20 40 80

(IN FEET)
1 inch = 20 ft.

2480 E. Tompkins Ave.
Suite # 232
Las Vegas, NV 89121
phone: 702.456.4664
fax: 702.456.4919

INTEGRITY ENGINEERING

REVISIONS

CNG 01/06/05 OWNER CHANGES ADD SHEET

CONSULTANT

WESTAR ARCHITECTS
ARCHITECTURE•PLANNING•INTERIOR DESIGN
701 BRIDGER AVE., SUITE 400 LAS VEGAS, NEVADA 89101
TELEPHONE: (702) 878-0000 FAX: (702) 878-8438
www.wagnarchitects.com

FREEDOM PARK POOL AND BATHOUSE
WASHINGTON AVE. & PECOS RD.
LAS VEGAS, NV.

100% CONSTRUCTION DOCUMENTS

OVEREXCAVATION PLAN

STAMP:

REGISTERED PROFESSIONAL ENGINEER STATE OF NEVADA
TIMOTEO S. MORENO
Exp. 12-31-05
CIVIL
No. 10391
01-06-05

OWNER: CITY OF LAS VEGAS
DEPARTMENT OF PUBLIC WORKS
ARCHITECTURAL SERVICES

400 EAST STEWART AVENUE
LAS VEGAS, NEVADA 89101
PHONE: (702)229-6535
FAX: (702)382-2232
TDD: (702)386-9108

DRAWN:	IE
FILE:	
DATE:	01-06-05
SCALE:	NONE
ABD NO:	04.15341.06
CLV DWG NO:	650.22-17
SHT NO:	8 of 8
	C7.01

CLV DWG NO: 674V23

DRAWINGS AS INSTRUMENTS OF SERVICE ARE THE PROPERTY OF THE DESIGN PROFESSIONAL WHOSE STAMP OF CERTIFICATION APPEARS ON THE DRAWINGS AND SPECIFICATIONS ANY USE OR REPRODUCTION IN WHOLE OR IN PART WITHOUT WRITTEN CONSENT IS STRICTLY PROHIBITED COPIES OF THE DRAWINGS AND SPECIFICATIONS RETAINED BY THE CLIENT MAY BE UTILIZED ONLY FOR OCCUPYING THE PROJECT FOR WHICH THEY WERE PREPARED AND NOT FOR THE CONSTRUCTION OF ANY OTHER PROJECT N.A.C. 623.3

77642