FED. RD. REG. NO.	STATE	PROJECT NO.	COUNTY
9	NEV.	SPS-095-2(4)	CLARK

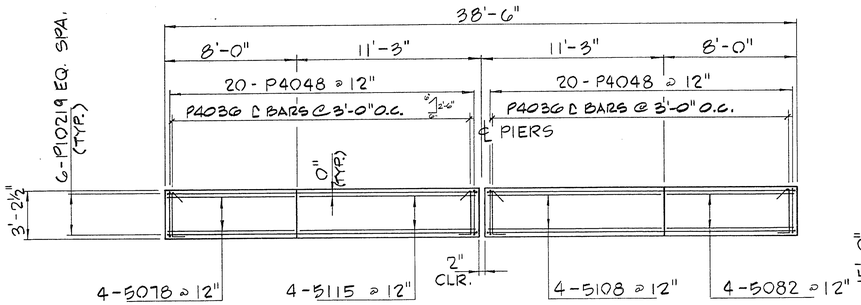

PLAN - PIER NO. 6

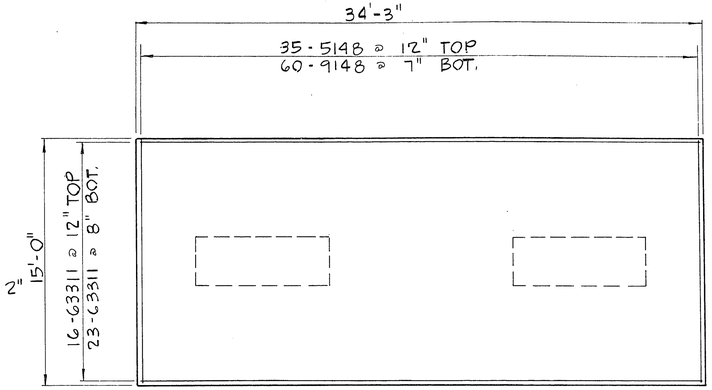

FOOTING PLAN

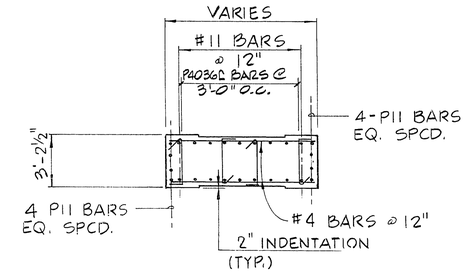

SECTION B - B

NOTE:

FOR ANCHOR ASSEMBLIES SEE SHEET B17.

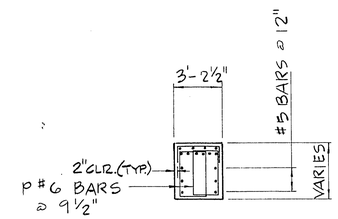

SECTION C - C

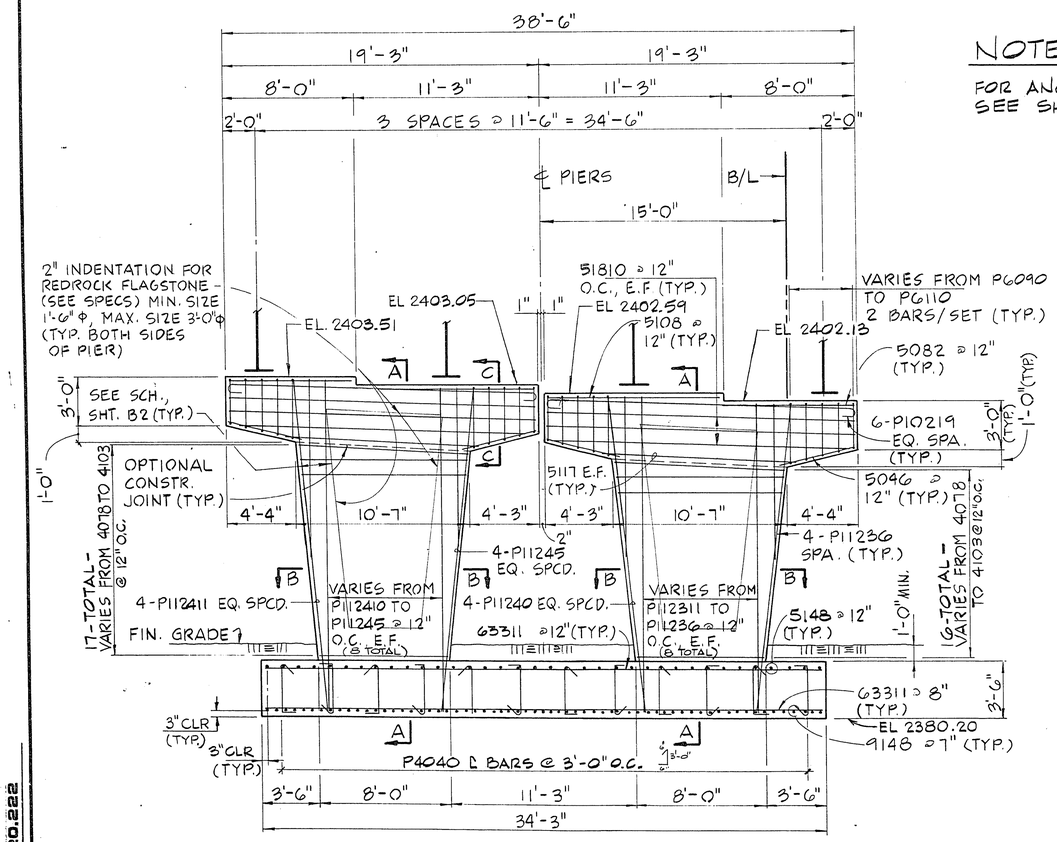

ELEVATION - PIER NO. 6

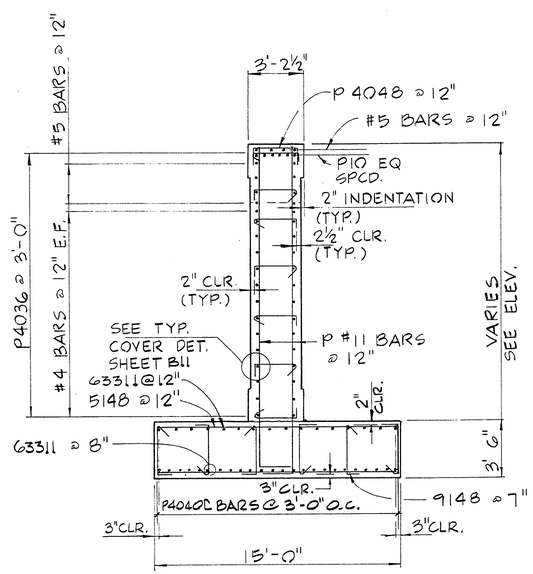

SECTION A - A

REV	DATE	DESCRIPTION
1	11-14-97	ISSUE FOR GMP
2	2-17-98	ISSUE FOR CONSTRUCTION

RECOMMENDED: GEORGE C. WALLACE R.E. NO. 1815 DATE 2/17/98

G.C. WALLACE, INC. Engineering/Architecture 1555 SOUTH RAINBOW BLVD. LAS VEGAS, NEVADA 89102

HOWARD HUGHES PROPERTIES
HUSITE PARKWAY INTERCHANGE
PIER NO. 6 & DETAILS

SHEET 88 B16 OF 133 SHEETS

I-1845W

JOB NO. 620.222

8/94 DIETERICH-POST 6532B

26-3-140 107-V1882