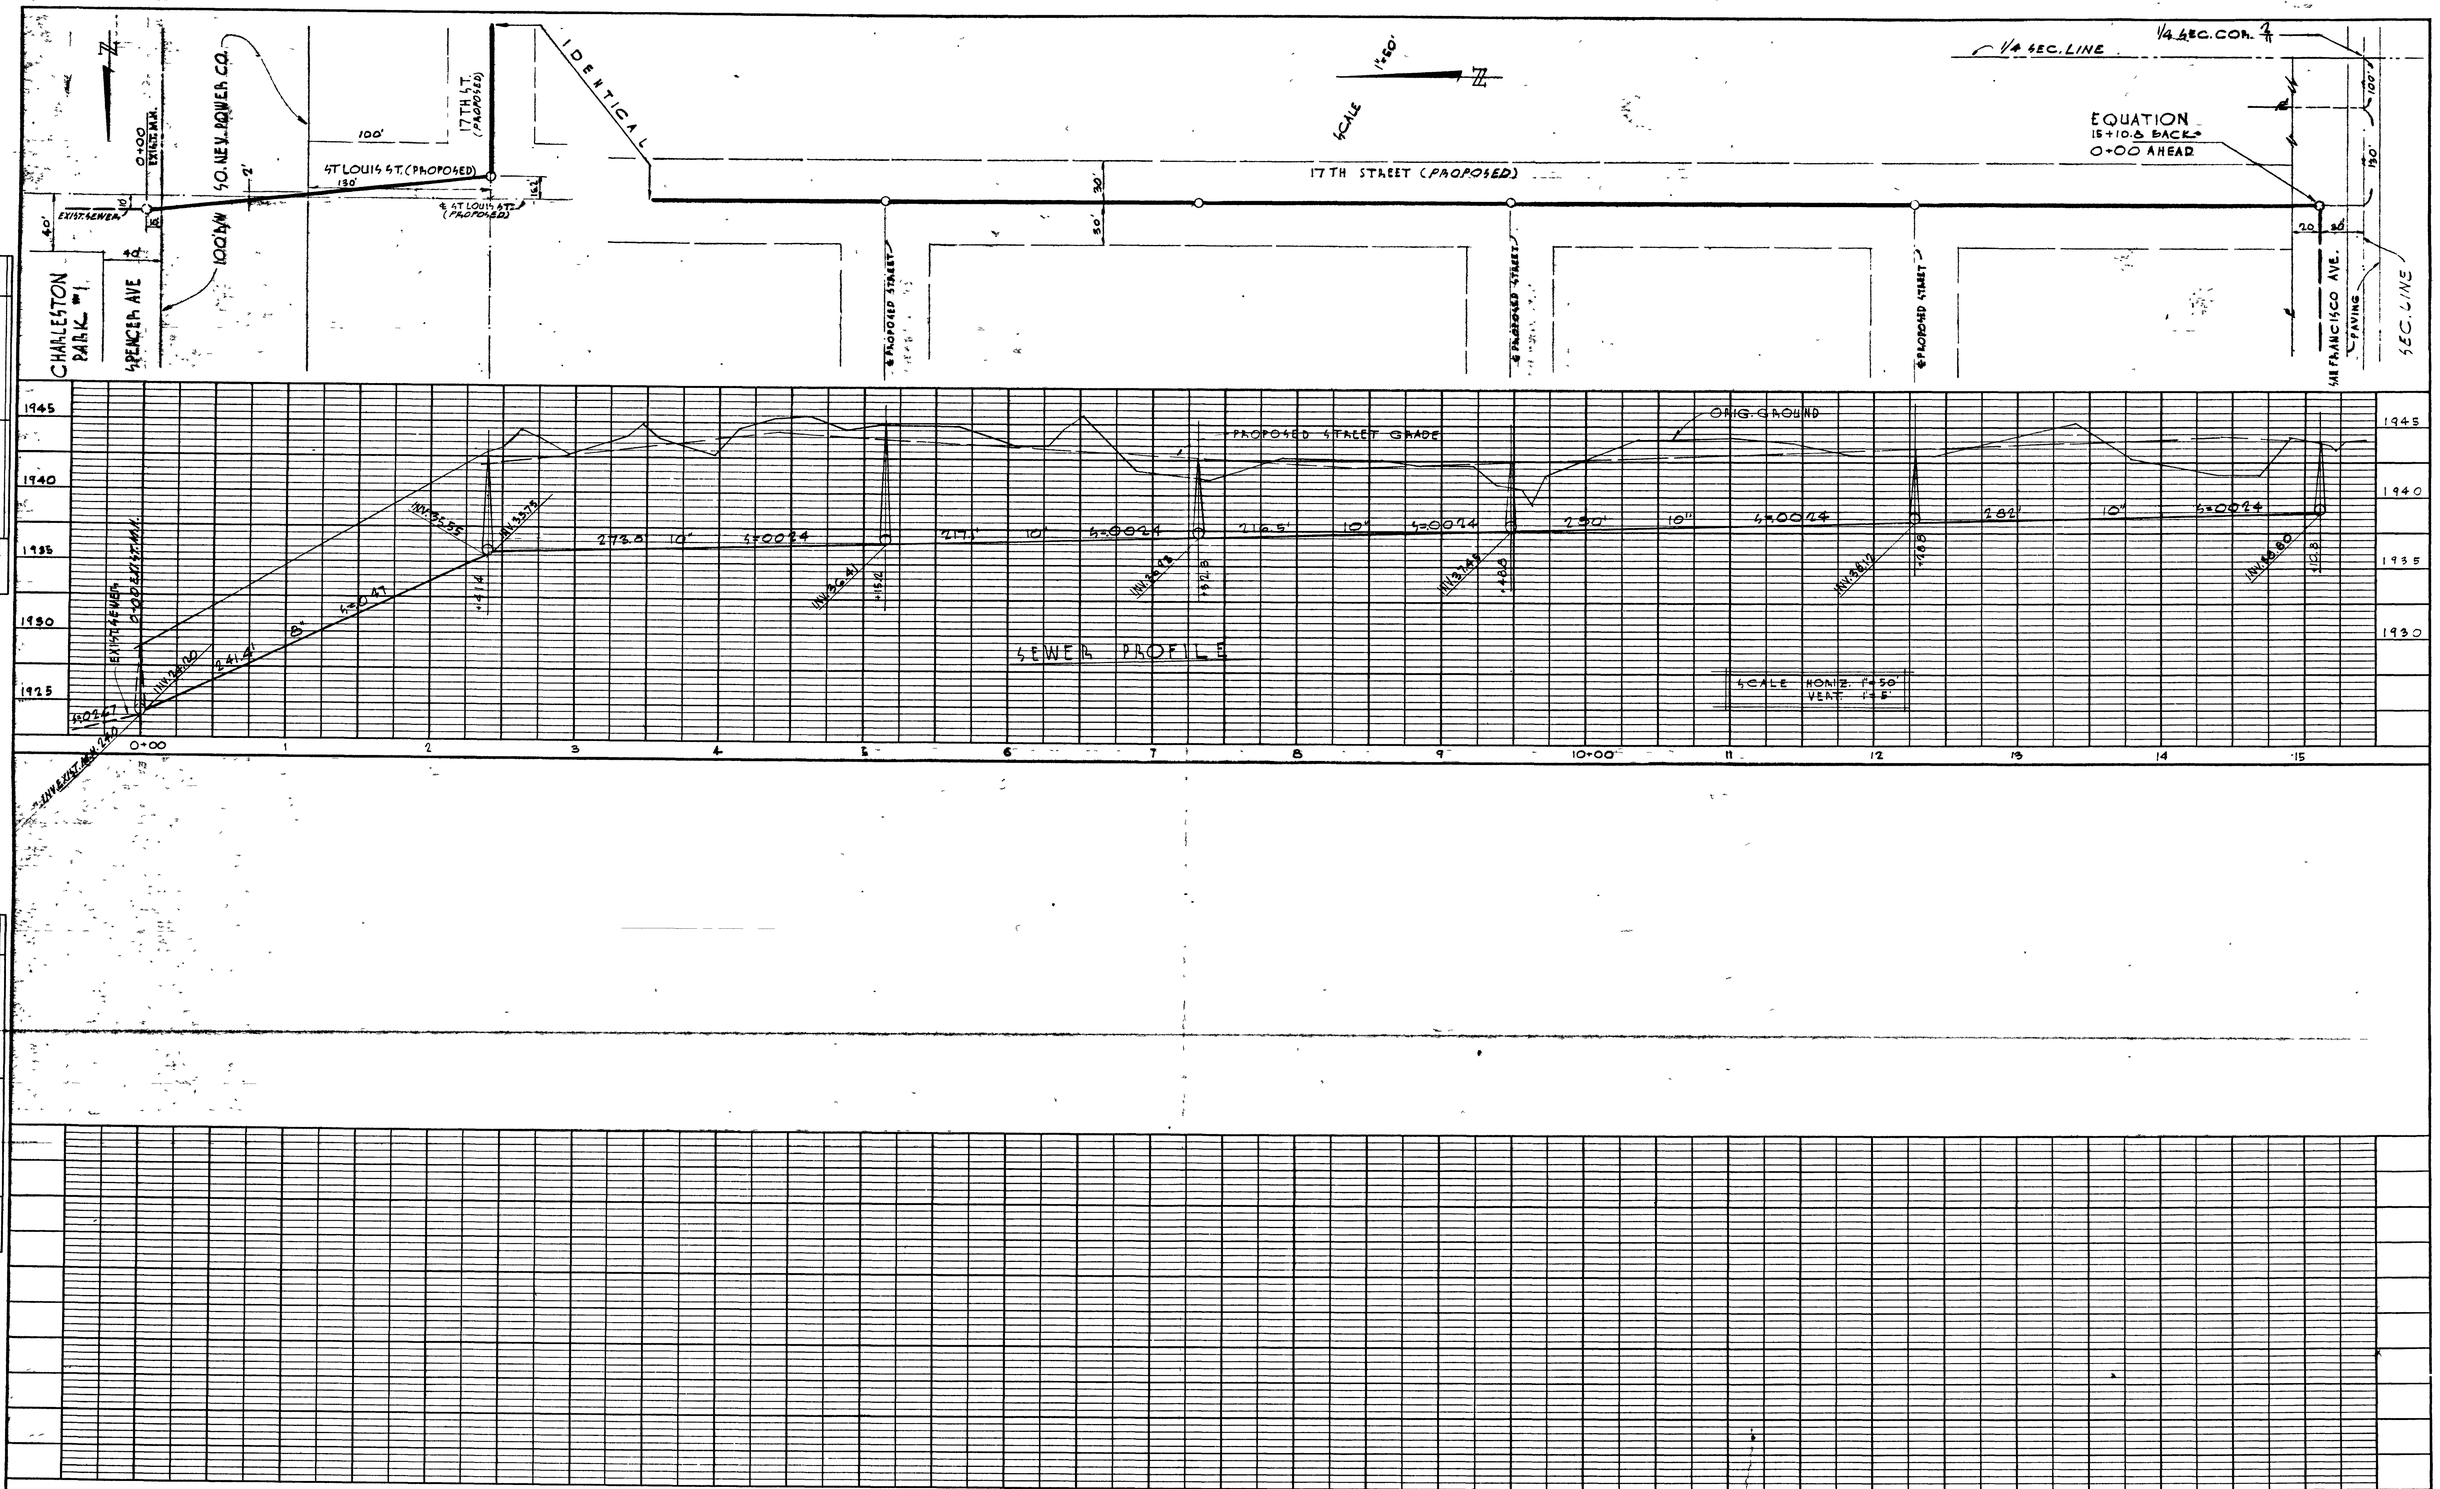

PLAN		BY	DATE
NOTE BOOK NO.	SURVEYED		
	PLOTTED		
	ALIGNMENT CHECKED		
	RT. OF WAY CHECKED		

PROFILE		BY	DATE
NOTE BOOK NO.	SURVEYED		
	PLOTTED		
	GRADES CHECKED		
	B.M. NOTED		
	STRUCTURE NOTATIONS CK'D		

NOTE: REPLACES SHEET 1 DATED NOV. 16, 53 307Y-1440-1

PLATE 2 - PLAN - PROFILE - F.A.S.
CLEARPRINT PAPER CO., S.F. CAL.
No 1000H-2

PERLITER & SOBING - ENGINEERS
LAS VEGAS NEV. & LOS ANGELES CALIF.

SHEET 1 OF 2
DECEMBER, 1953